
Copyright (c) 2020


NOTE:
The contractor is to check all site dimensions and levels before work starts. Report any discrepancies.

This drawing must be read with and checked against all structural and other specialist drawings, specifications and bills of quantities. Report any discrepancies.

The contractor is to comply with all current British Standards and Building Regulations whether or not specifically stated on these drawings.

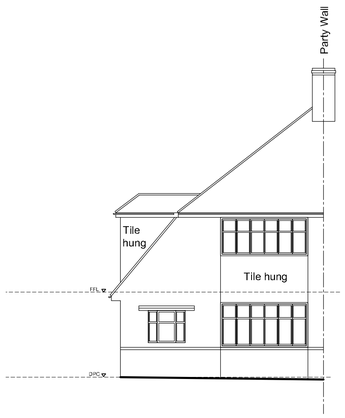

Front (N) Elevation 1:100

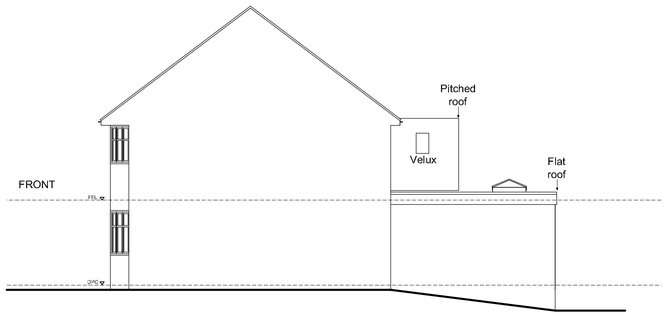

Side (W) Elevation 1:100


(ABOUT PARTY WALL)



Rear (S) Elevation 1:100



Side (E) Elevation 1:100

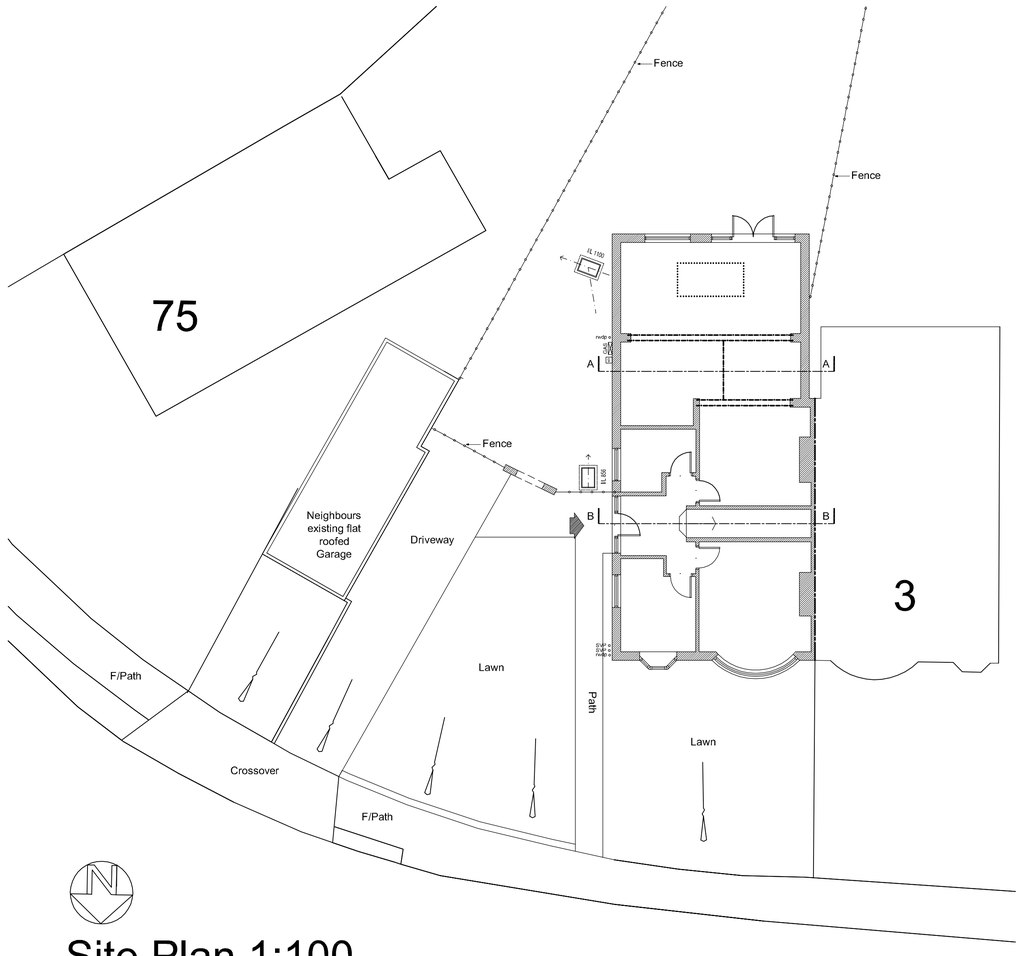

Site Plan 1:100

Denotes slope

2620 Floor to ceiling spot heights

1m 2m 3m 4m 5m
1:100 Scale Bar

1m 2m 3m 4m 5m
1:50 Scale Bar

EXISTING WALLS

PLANNING STAGE

Rev.	Date	Description	By
-	-	-	-

Client
Mrs Leake Date

Project
Alterations To:
1 Mill Avenue
Shoreham-by-Sea

Drawing Title
Elevations and Site Plan
as Existing

Copyright (c) 2020 all
Sussex Architectural Services
Wicket View
Cuckfield Lane
Warninglid
West Sussex
Tel:(01444) 461355
Email: info@sussexarchitecturalservices.co.uk

Scale 1:100, 1:50 @ A1
Date March 2020
Drawn -
Drawing Number 19-161.1 02