

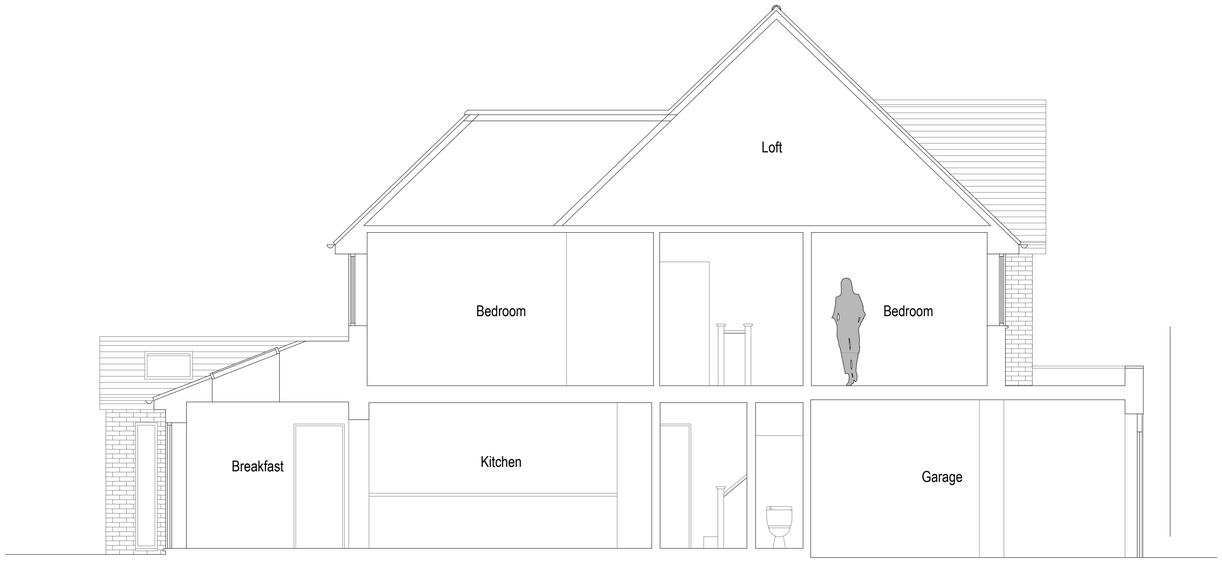



Existing Section A-A 1:50

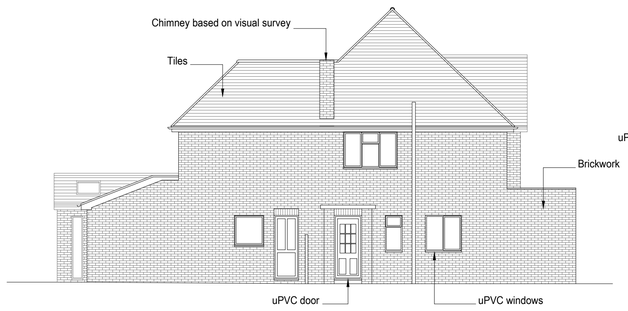

Existing Side Elevation (North) 1:100

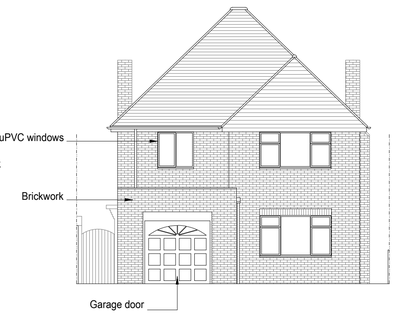

Existing Front Elevation (West) 1:100

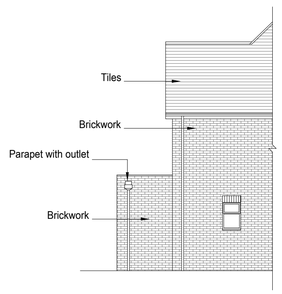

Existing Side Elevation (South) 1:100

1:100 0 1 2 3 4 5 6 7 8 9 10m

1:50 0 1 2 3 4 5 6 7 8 9 10m

amendments

bpm Architectural Services Ltd.

client: Claire Lennard

project: 24 Southdown Road
Shoreham
BN43 5AN

project ref: 2826 Drawing No. 02

drawing title: Existing Elevations and Section

drawn by: AW

date: April 23 scale: 1:50/100@ A1

www.bpmnet.co.uk
info@bpmnet.co.uk

Do not scale off drawing, check all dimensions on site before all work is commenced

All goods materials workmanship to conform with current building regs BSS and COP's