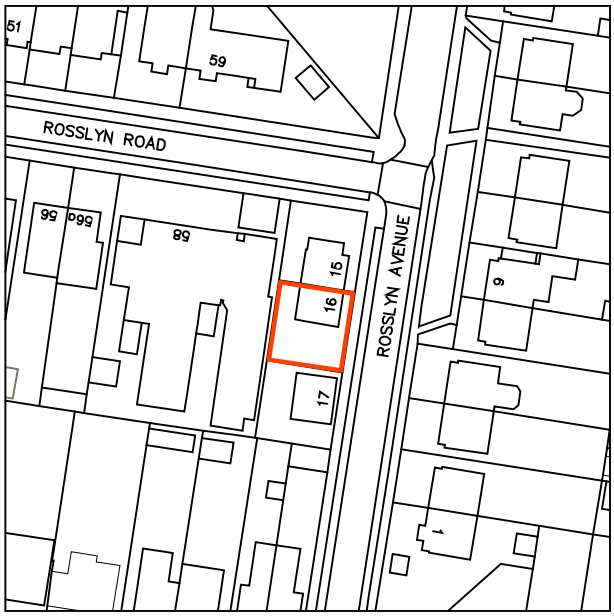


N

20 0 20 40 60 80 100

Metres

16 ROSSLYN AVENUE
SHOREHAM BY SEA
BN43 6WJ

DRAWING NO. 01

SCALE 1:1250 @ A4

PROPOSED HOUSE EXTENSION

LOCATION PLAN

DRAWN BY RR 24-02-2023

RICHARD ROBINSON RIBA
RR ARCHITECTS, 3 PACIFIC COURT, RIVERSIDE
SHOREHAM BY SEA BN43 5RW
01273 452 634 07860 632 542
E-MAIL richard@rr-architects.co.uk

NORTH