NO.43 LYNCHMERE AVENUE, LANCIN

EXISTING SURVEY

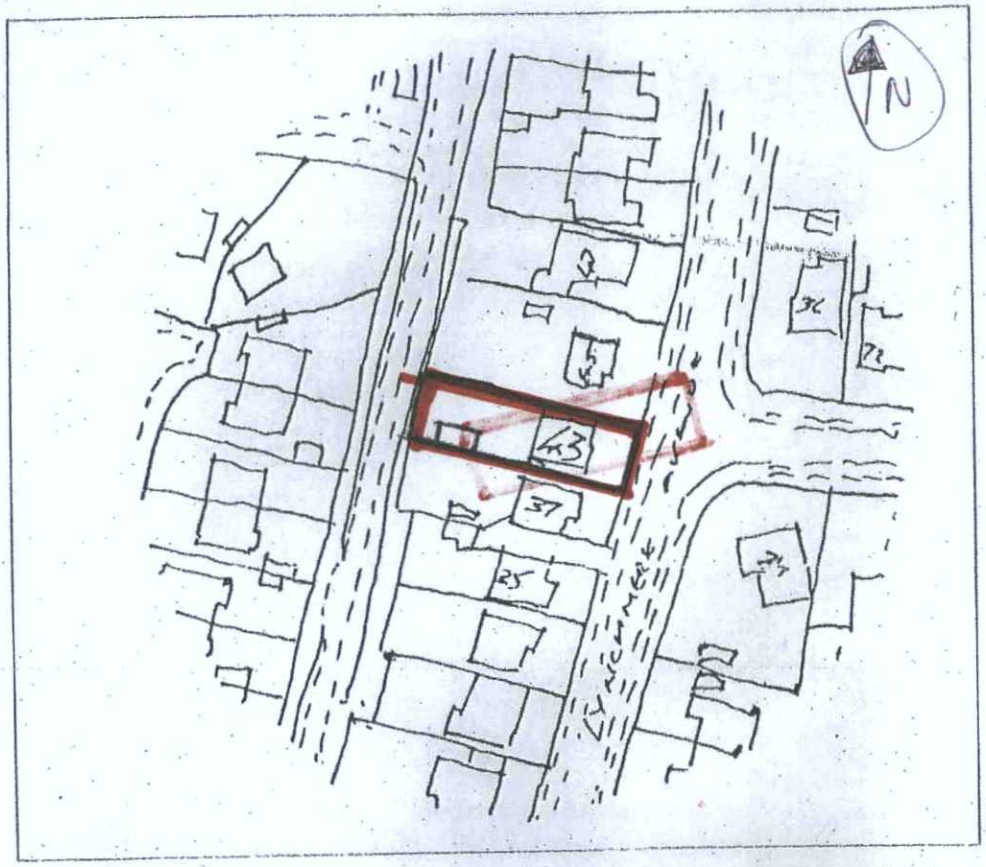

Site Location Plan: 1:1250

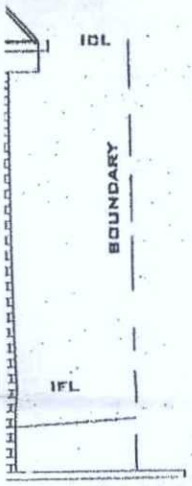



Scale Bar: 1:50 (Meters)

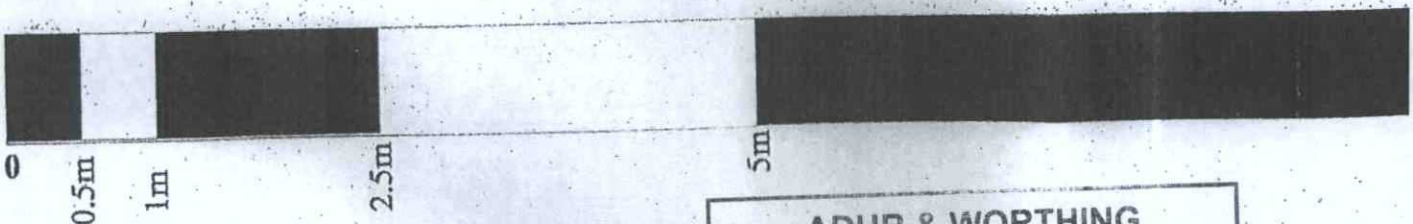

ADUR & WORTHING PLANNING SERVICES	
PLAN	AWDM/0057/16
DATE VALID	- 9 MAR 2016

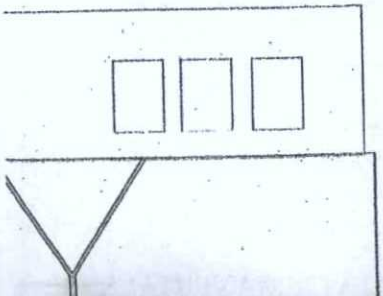

GENERAL NOTES:

NEW PROPOSED FLAT ROOF EXTENSION TO HAVE ALL MATERIALS

NO.43 LYNCHMERE AVENUE, LANCIN

EXISTING SURVEY

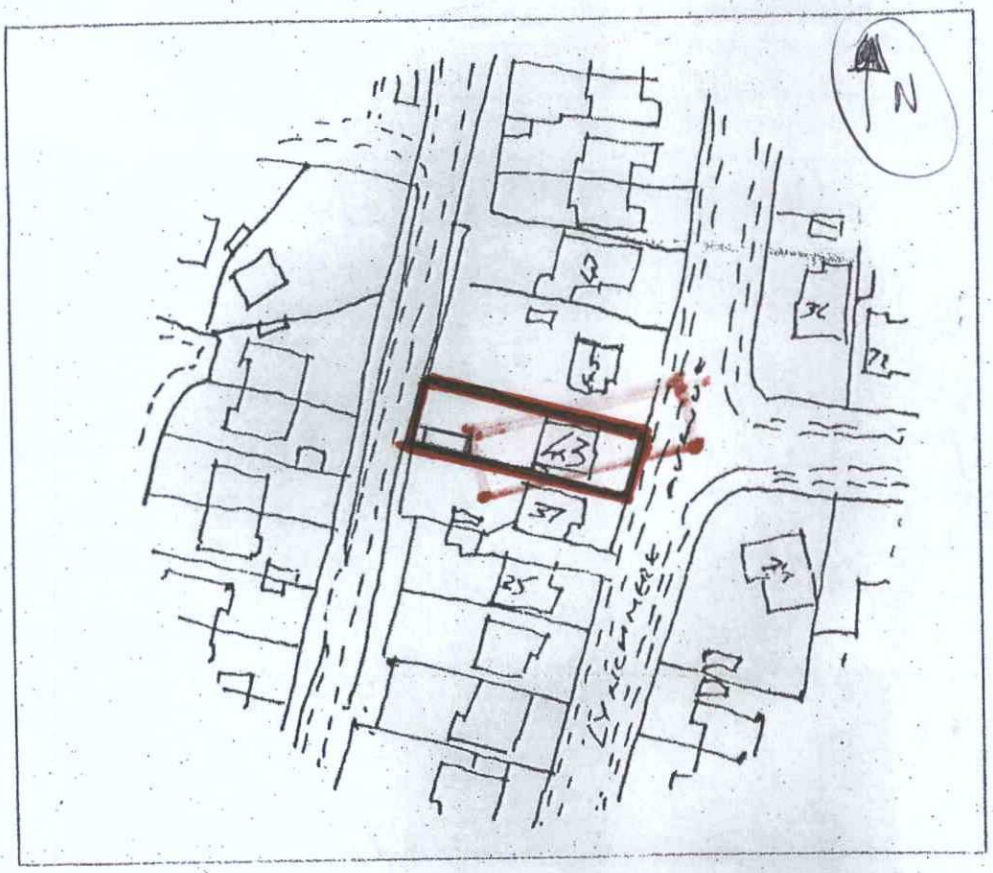

Site Location Plan: 1:1250

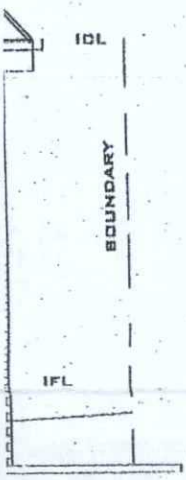



Scale Bar: 1:50 (Meters)

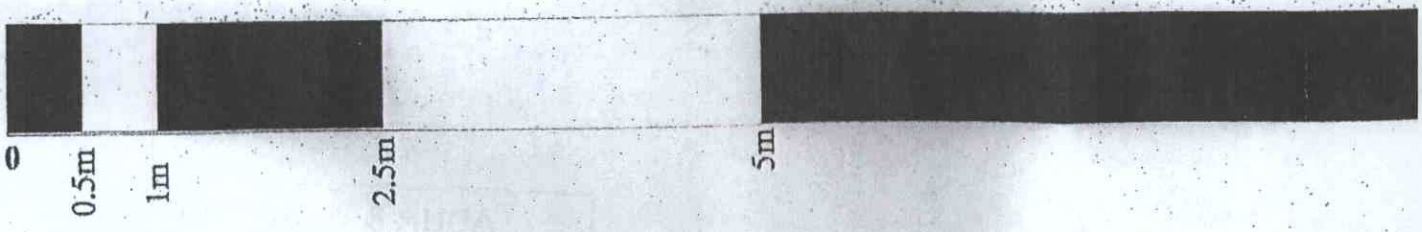

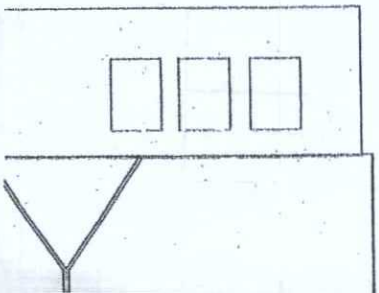

GENERAL NOTES:

NEW PROPOSED FLAT ROOF EXTENSION TO HAVE ALL MATERIALS