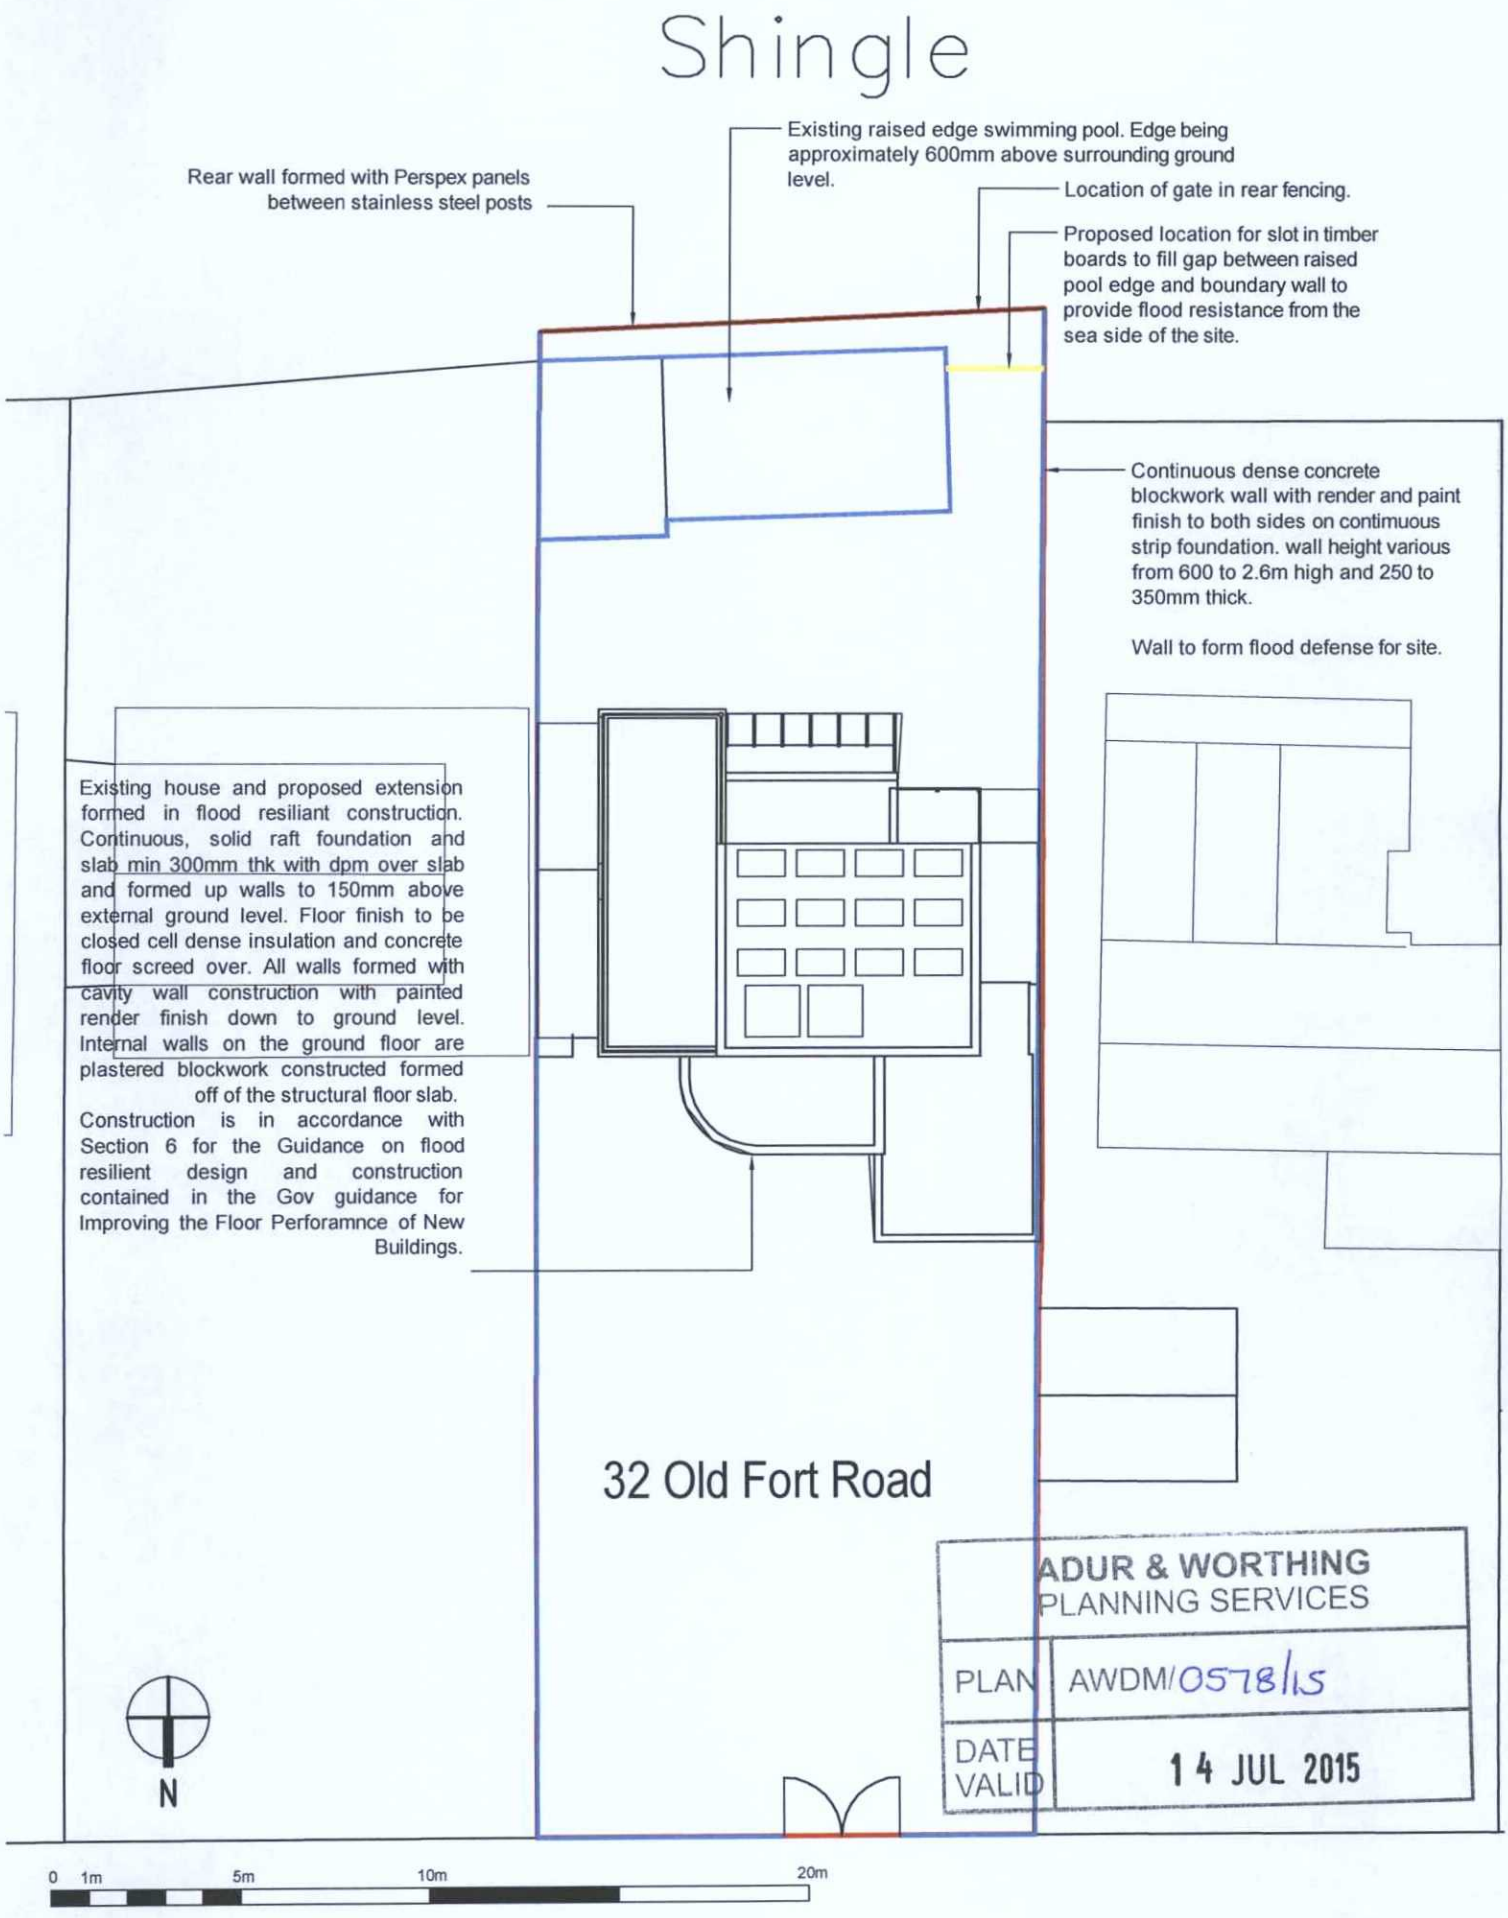


ADUR & WORTHING
PLANNING SERVICES

PLAN AWDM/0578/15

DATE VALID 14 JUL 2015

Note:
Do not scale this drawing.
All levels and dimensions are to be checked on site.
This drawing is to be read in conjunction with all relevant consultants' requirements, drawings and specifications.
Any discrepancies between consultants' drawings to be reported to the Contract Administrator before any relevant work commences.

Notes

Status: PLANNING APP

Garage & Rear Extension at 32 Old Fort Road, Shoreham-By-Sea

Flood Resistance and Resilience Strategy

Scale: 1:200@A4 | Job | Dwg: 06 | Rev