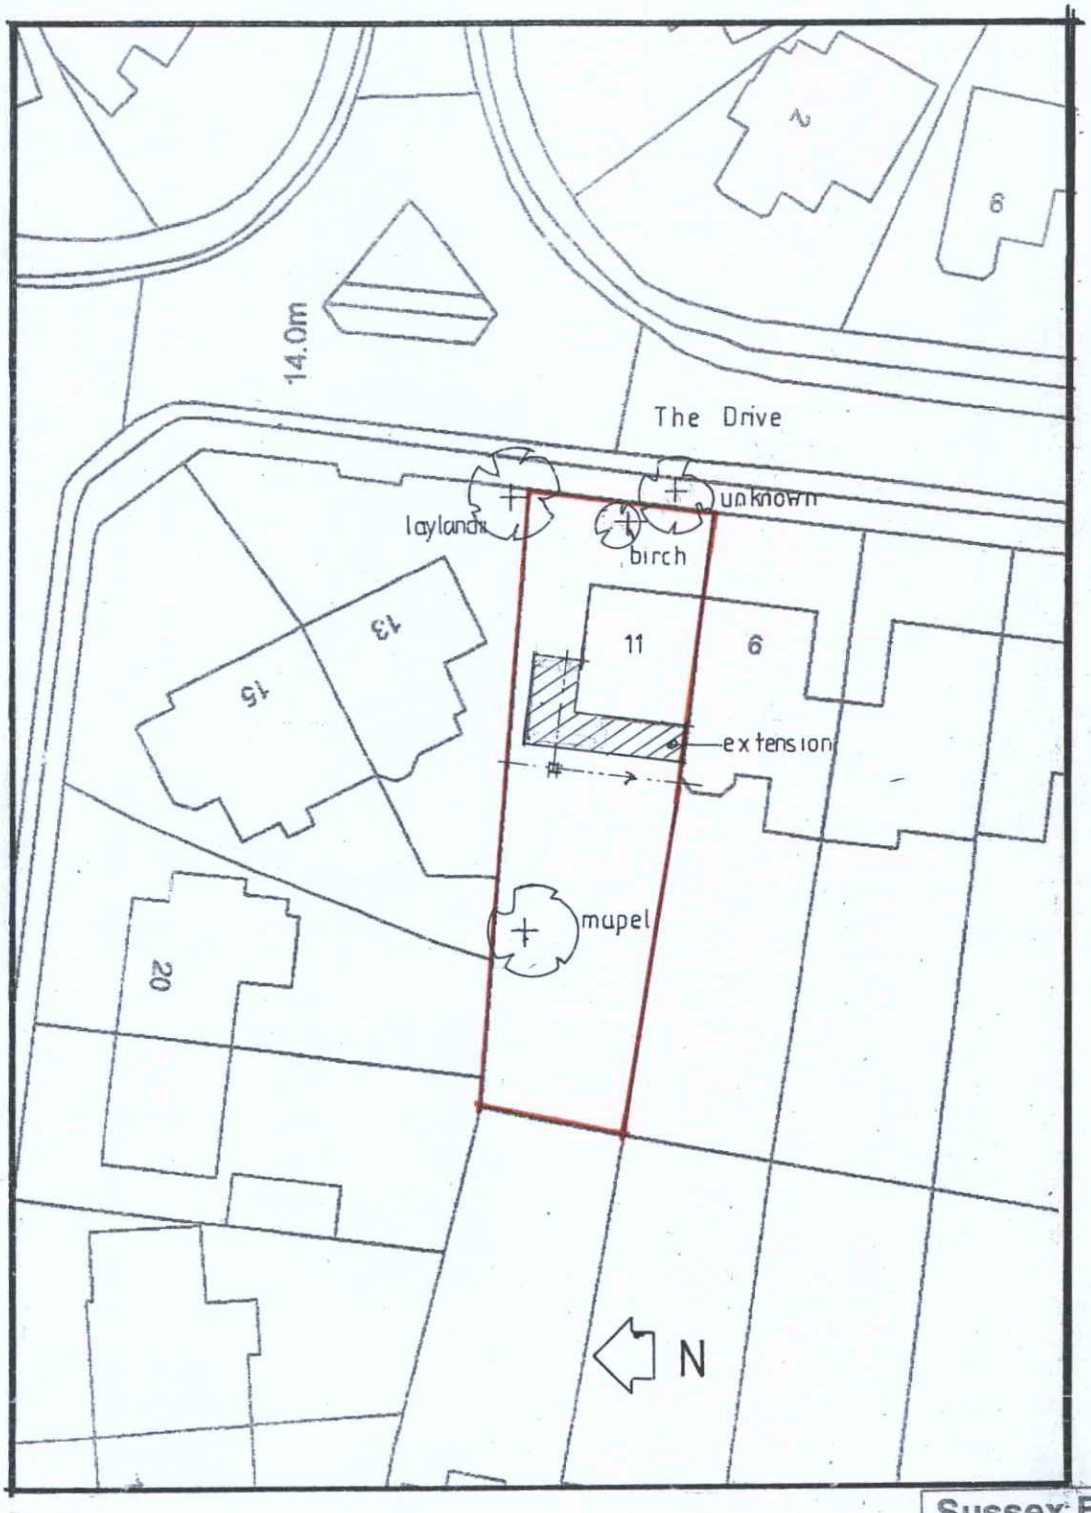

Site and Block Plan

ADUR & WORTHING PLANNING SERVICES	
PLAN	AWDM/ 1049/15
DATE VALID	15 JUL 2015

Sussex Building Surveyors Ltd

11 The Drive,
Shoreham-by-Sea,
West Sussex.
BN43 5GA

Proposed Extension.

Site & Block Plan

Scale: 1:500	Paper: A4
Date: June 2015	
Drg No.: SBS/213/08	

All dimensions to be checked on site.
Do not scale except for planning purposes