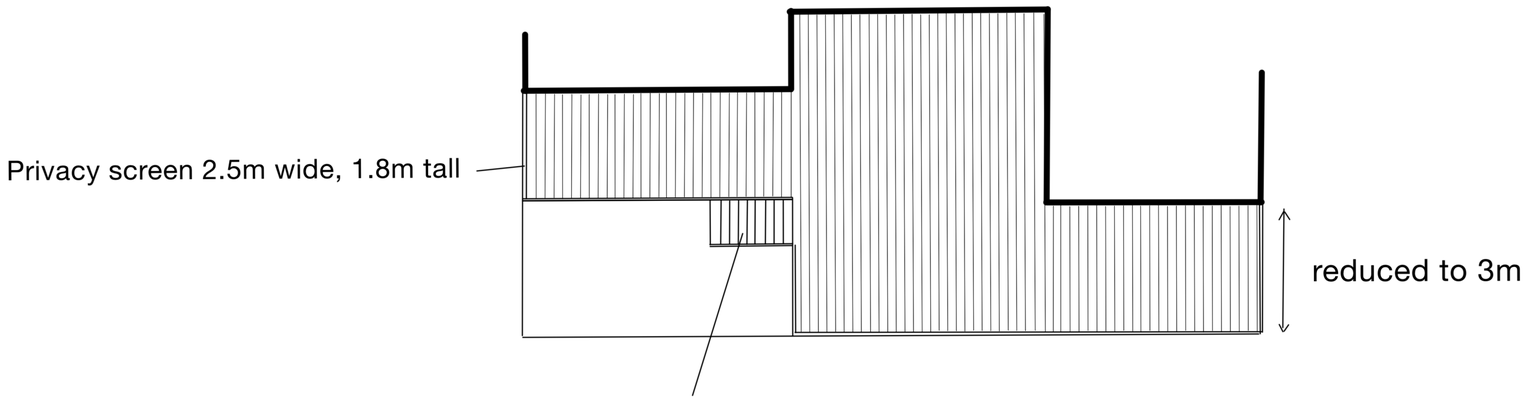

CHAPEL
GARDEN DESIGN

Elevation drawings with proposed decking
Sunridge
Mill lane, Worthing

Drawing no. 4
Date: 23/6/2025
Scale 1:100

