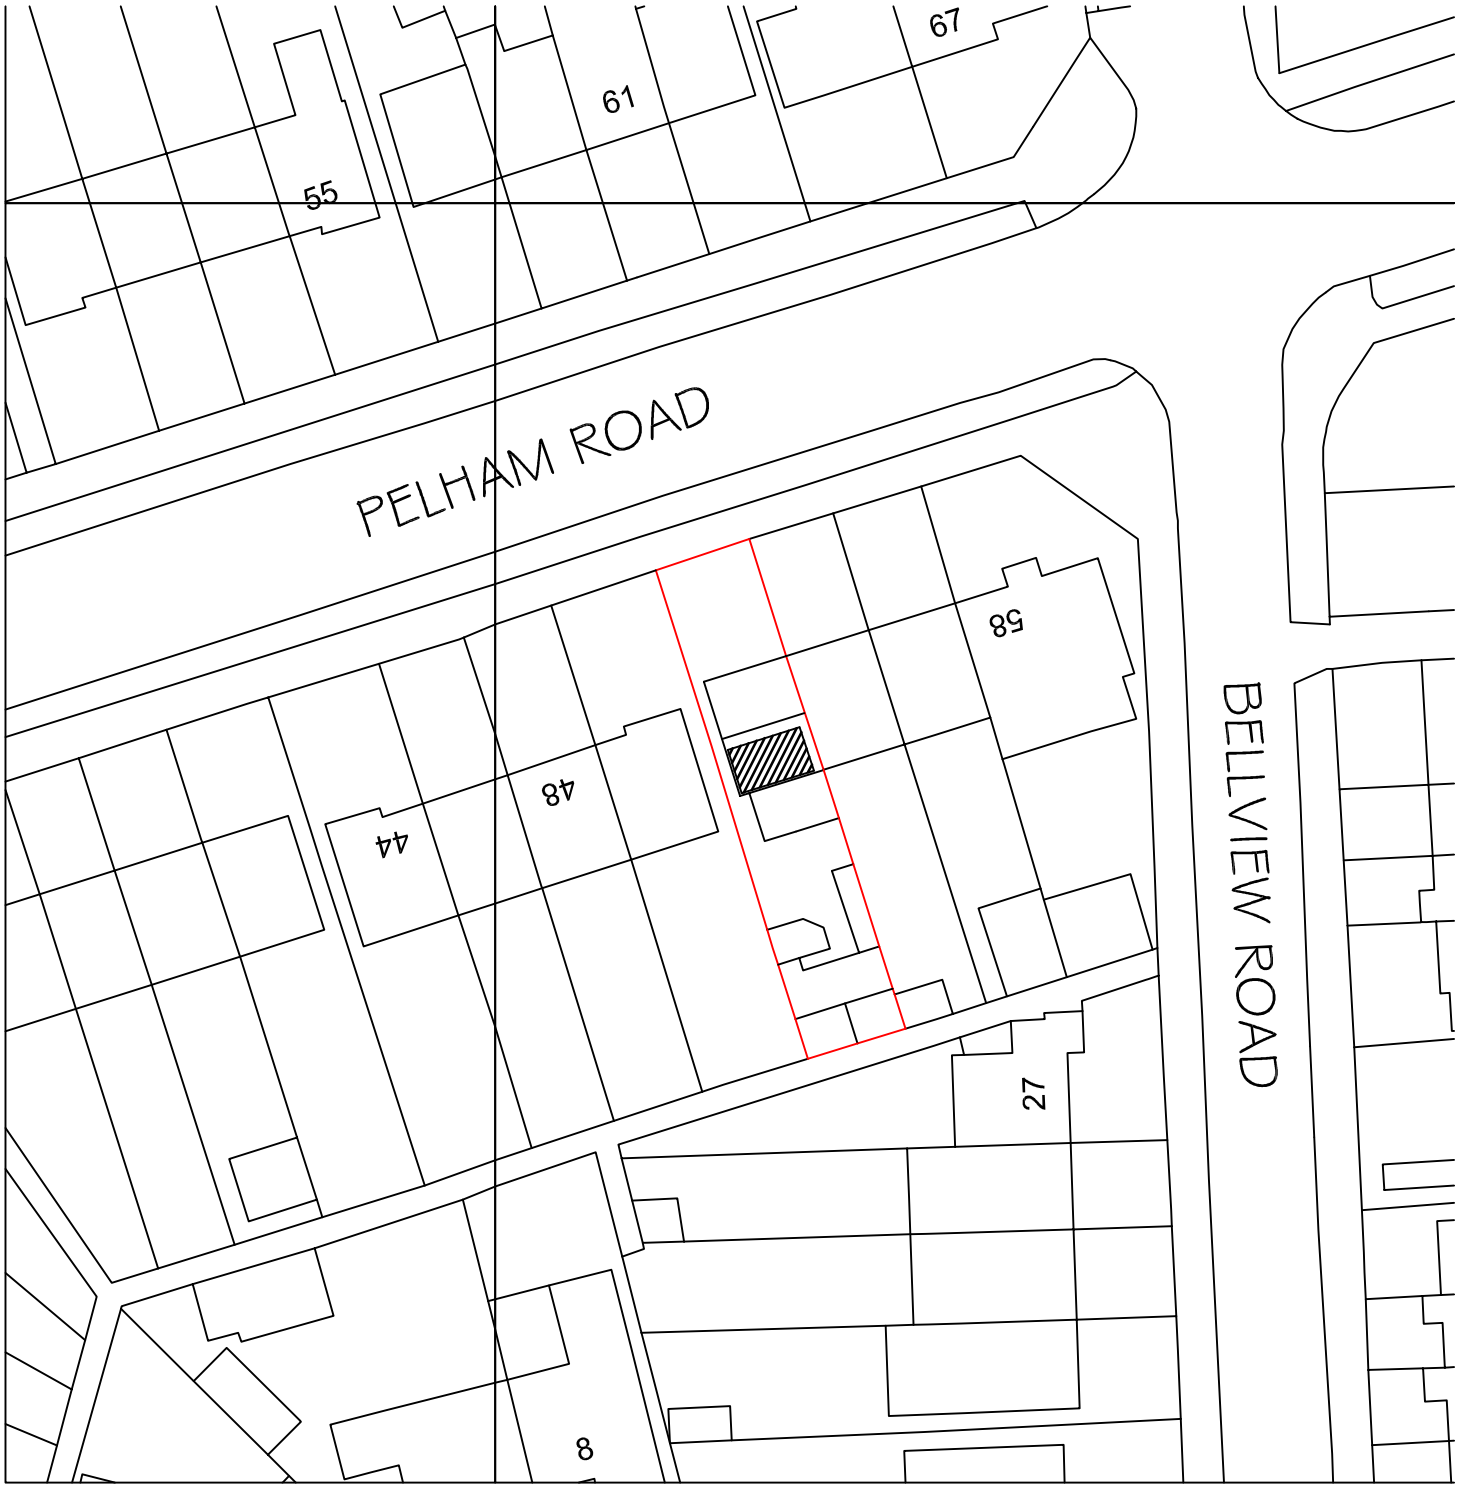

Metres
52 Pelham Road
Worthing
Block Plan 1:500
A4 Paper