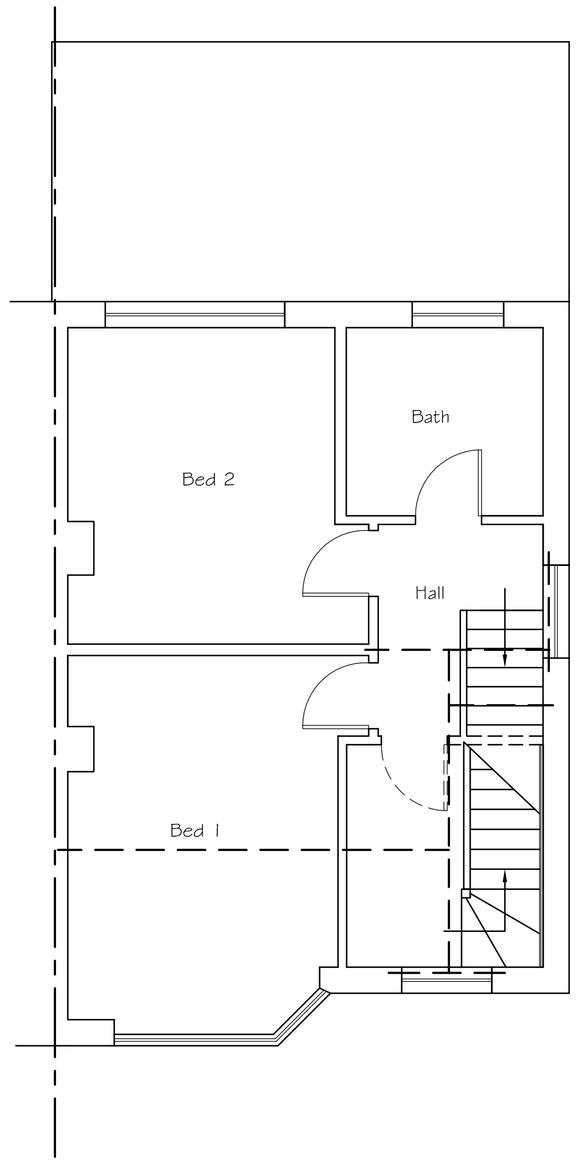

Proposed First Floor Plan

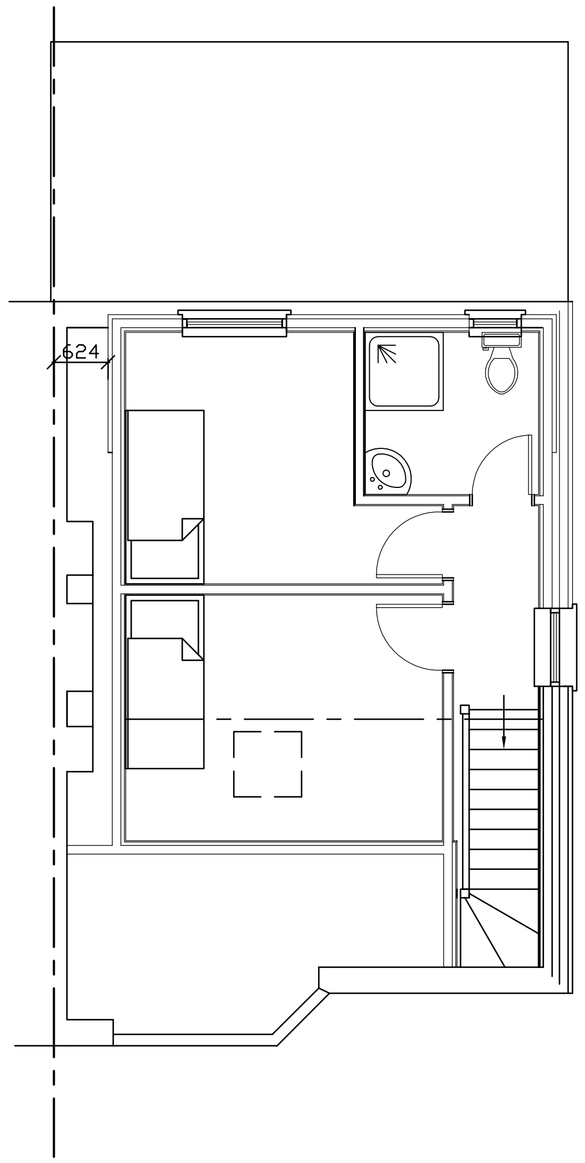

Proposed Second Floor Plan

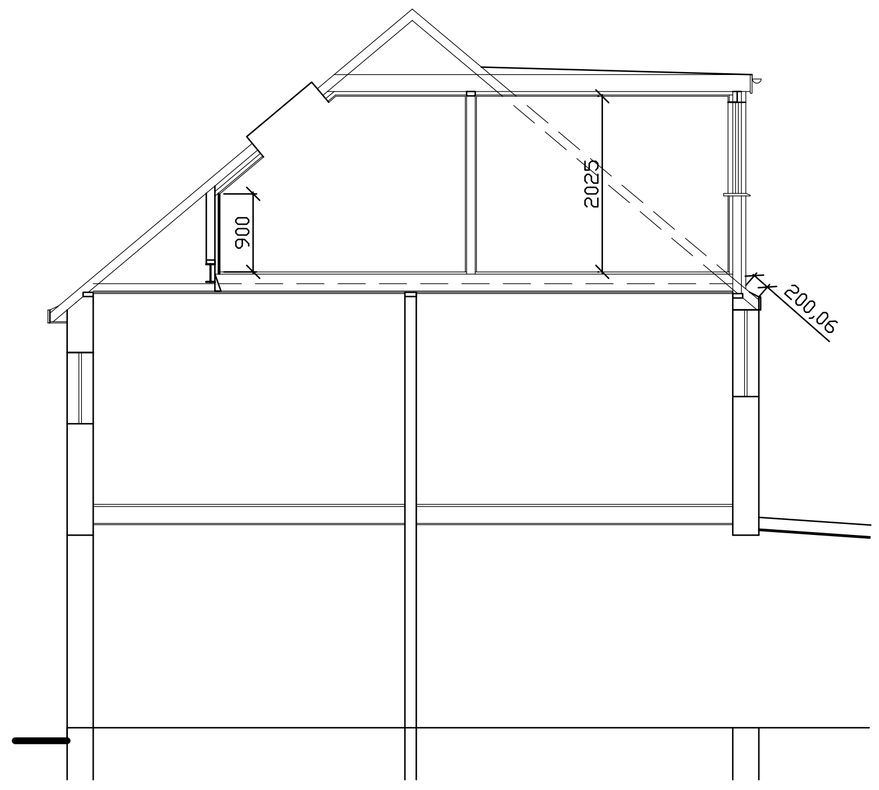

Proposed Section

0 0.5 1 2 3 4 5 6 7 8 9 10

SCALE 1:50

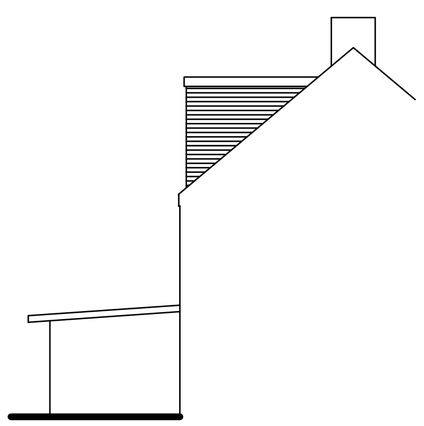

Proposed Side (East) Elevation

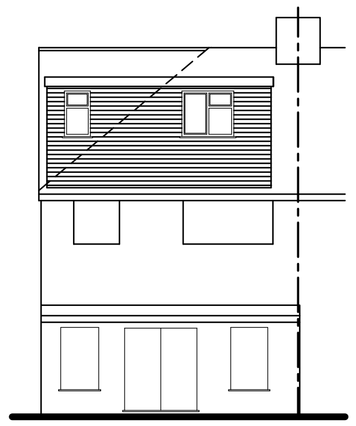

Proposed Rear (South) Elevation

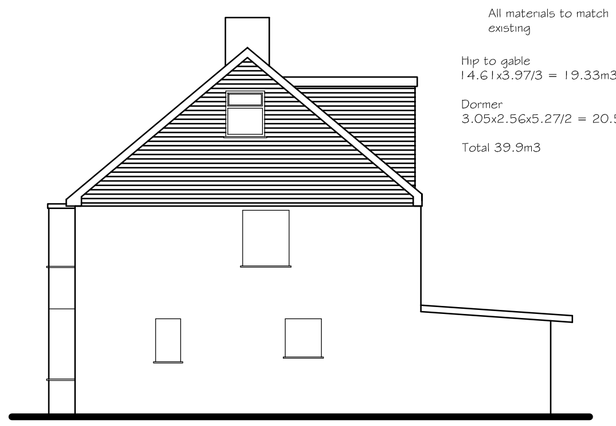

Roof light not to project more than 150mm above roof

All materials to match existing

Hip to gable
14.61x3.97/3 = 19.33m3

Dormer
3.05x2.56x5.27/2 = 20.57m3

Total 39.9m3

Proposed Side (West) Elevation

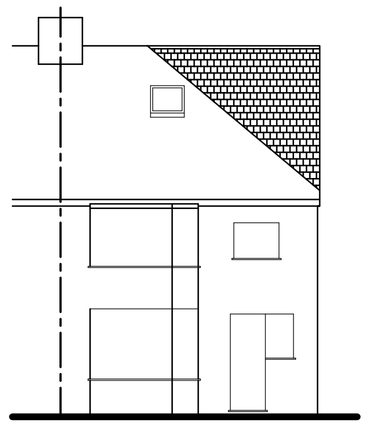

Proposed Front (North) Elevation

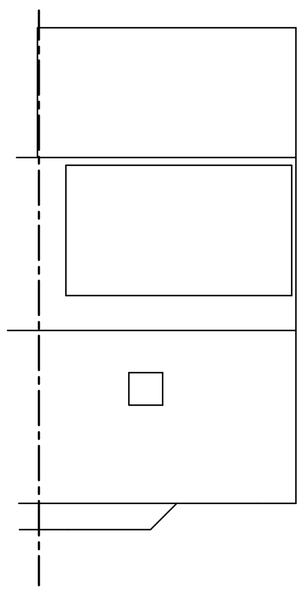

Proposed Roof Plan

0 0.5 1 2 3 4 5 6 7 8 9 10

SCALE 1:100

Tony Rogers
Building Consultants
Address: 40 Dawn Crescent, Upper Beeding
West Sussex, BN44 3WH
Telephone: 01903 815225 Fax: 01903 815225

Rev.	Date:	Revision Description:

Client: Mr & Mrs L Sayers

Address: 52 Pelham Road
Worthing
West Sussex
BN13 1JB

Project: Proposed rooms in roof with hip to gable and rear dormer

Scale: 1:50 1:100
Paper Size A1

Date: May 2025

Drawing No: 25/1604/02

Drawn By: AWR

Revision: