



EAST ELEVATION - As Existing
Scale 1:100

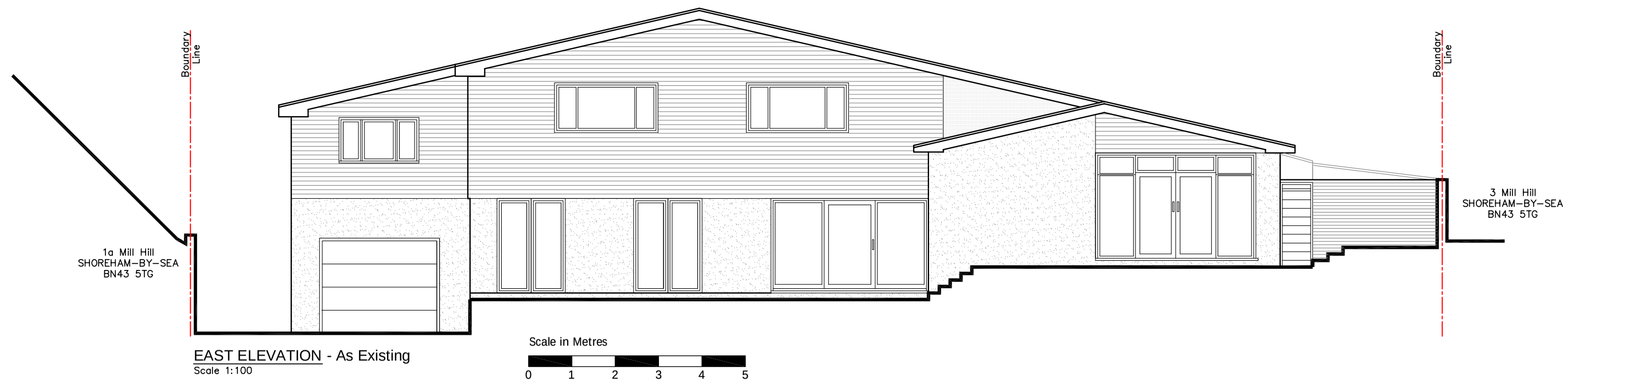

NORTH ELEVATION - As Existing
Scale 1:100

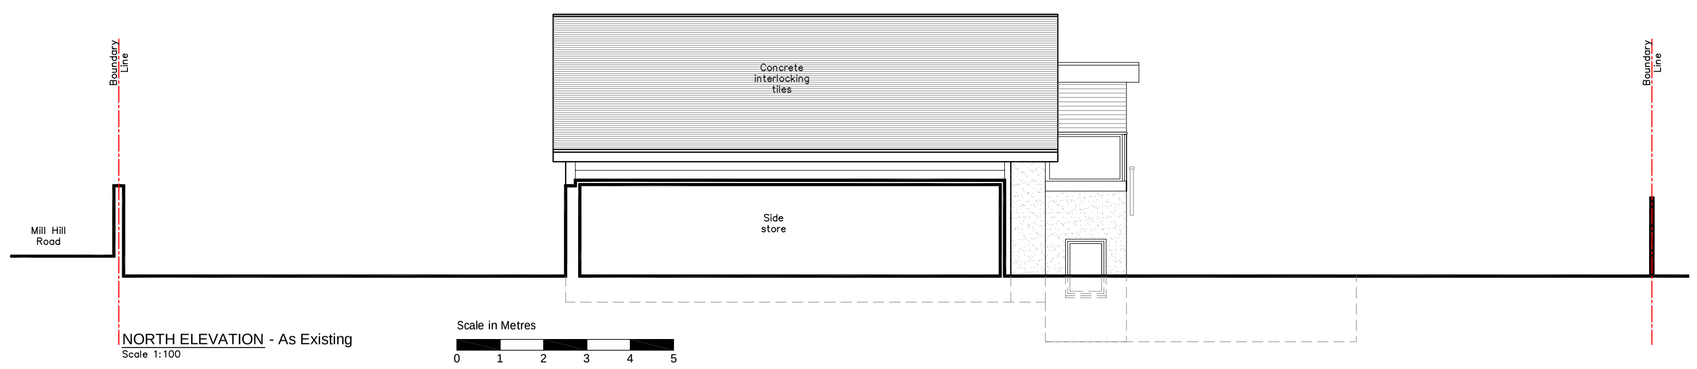

WEST ELEVATION - As Existing
Scale 1:100



SOUTH ELEVATION - As Existing
Scale 1:100

Notes:

Do not scale this drawing.

All levels and dimensions are to be checked on site.

This drawing is to be read in conjunction with all relevant consultants drawings and specifications, together with safety plan requirements.

Copyright: This drawing must not be copied, amended nor reproduced without the prior written agreement of BSC.

BUILDING SOLUTIONS CONSULTANTS LIMITED

96 Church Road,
Hove,
BN3 2EB.

Tel: 0845-686-0036
Fax: 0845-686-0063

1a Mill Hill
SHOREHAM
BN43 5TG

Existing
Elevations

Job No.	Scale @ A1
539A	1:100
Drawing No.	Rev.
101	-

PDF created with pdfFactory trial version www.pdffactory.com