
Notes:

Do not scale this drawing.

All levels and dimensions are to be checked on site.

This drawing is to be read in conjunction with all relevant consultants drawings and specifications, together with safety plan requirements.


Copyright: This drawing must not be copied, amended nor reproduced without the prior written agreement of BSC.

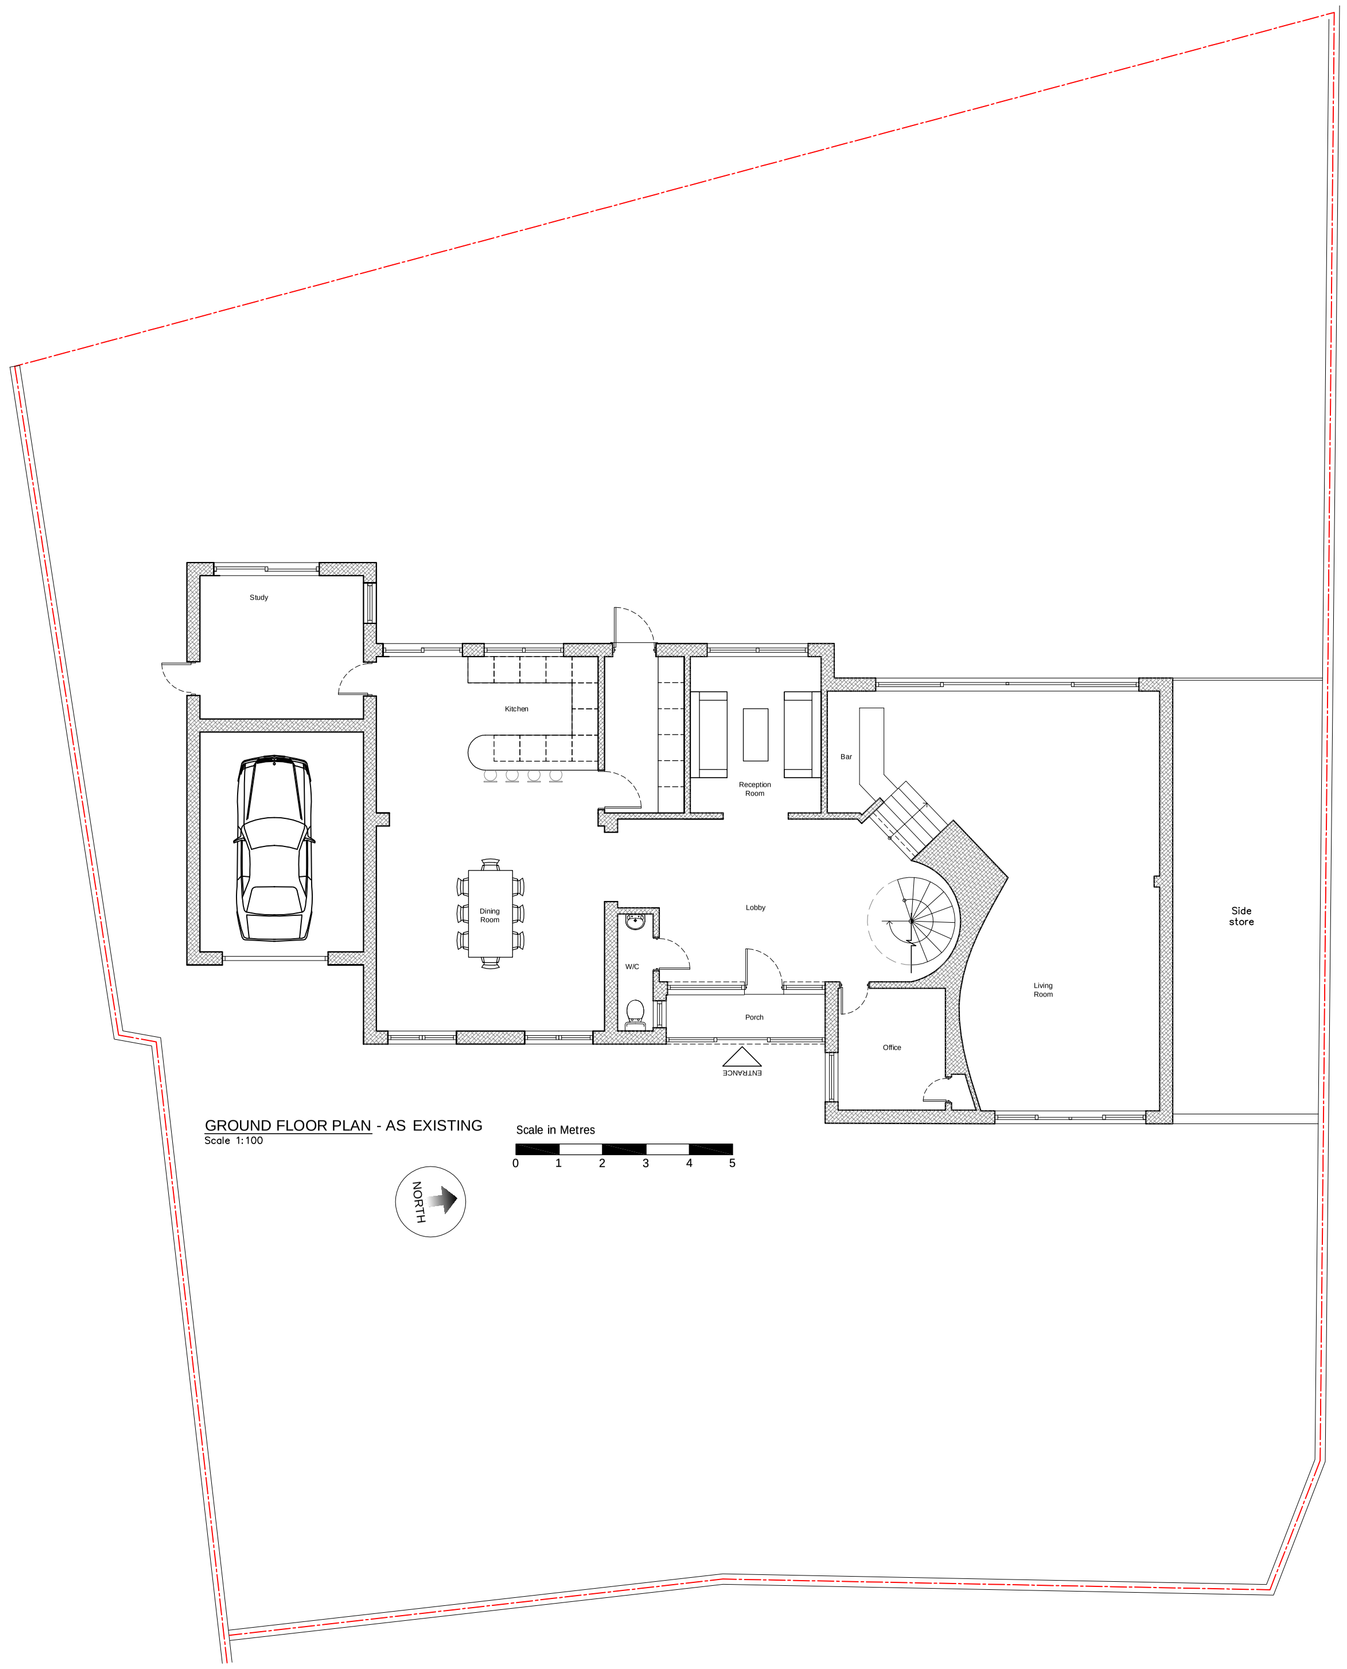

GROUND FLOOR PLAN - AS EXISTING
Scale 1:100

Scale in Metres
0 1 2 3 4 5

NORTH

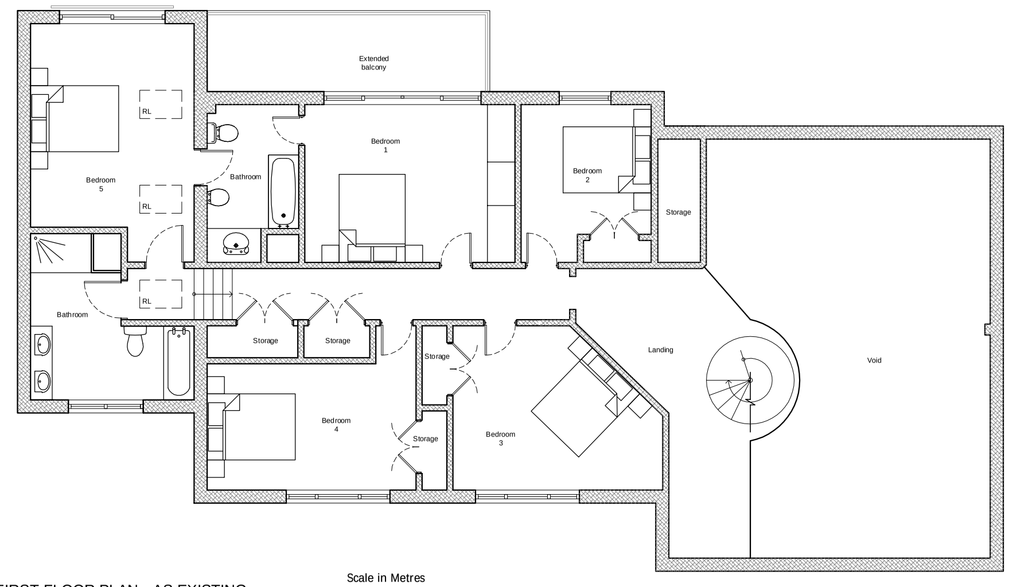

FIRST FLOOR PLAN - AS EXISTING
Scale 1:100

Scale in Metres
0 1 2 3 4 5

NORTH

BUILDING SOLUTIONS CONSULTANTS LIMITED

96 Church Road,
Hove,
BN3 2EB.

Tel: 0845-686-0036
Fax: 0845-686-0063

1a Mill Hill
SHOREHAM
BN43 5TG

Existing
Plans

Job No.	Scale @ A1
539A	1:100
Drawing No.	Rev.
100	-

PDF created with pdfFactory trial version www.pdffactory.com