
Notes:

Do not scale this drawing.

All levels and dimensions are to be checked on site.

This drawing is to be read in conjunction with all relevant consultants drawings and specifications, together with safety plan requirements.

Copyright: This drawing must not be copied, amended nor reproduced without the prior written agreement of BSC.

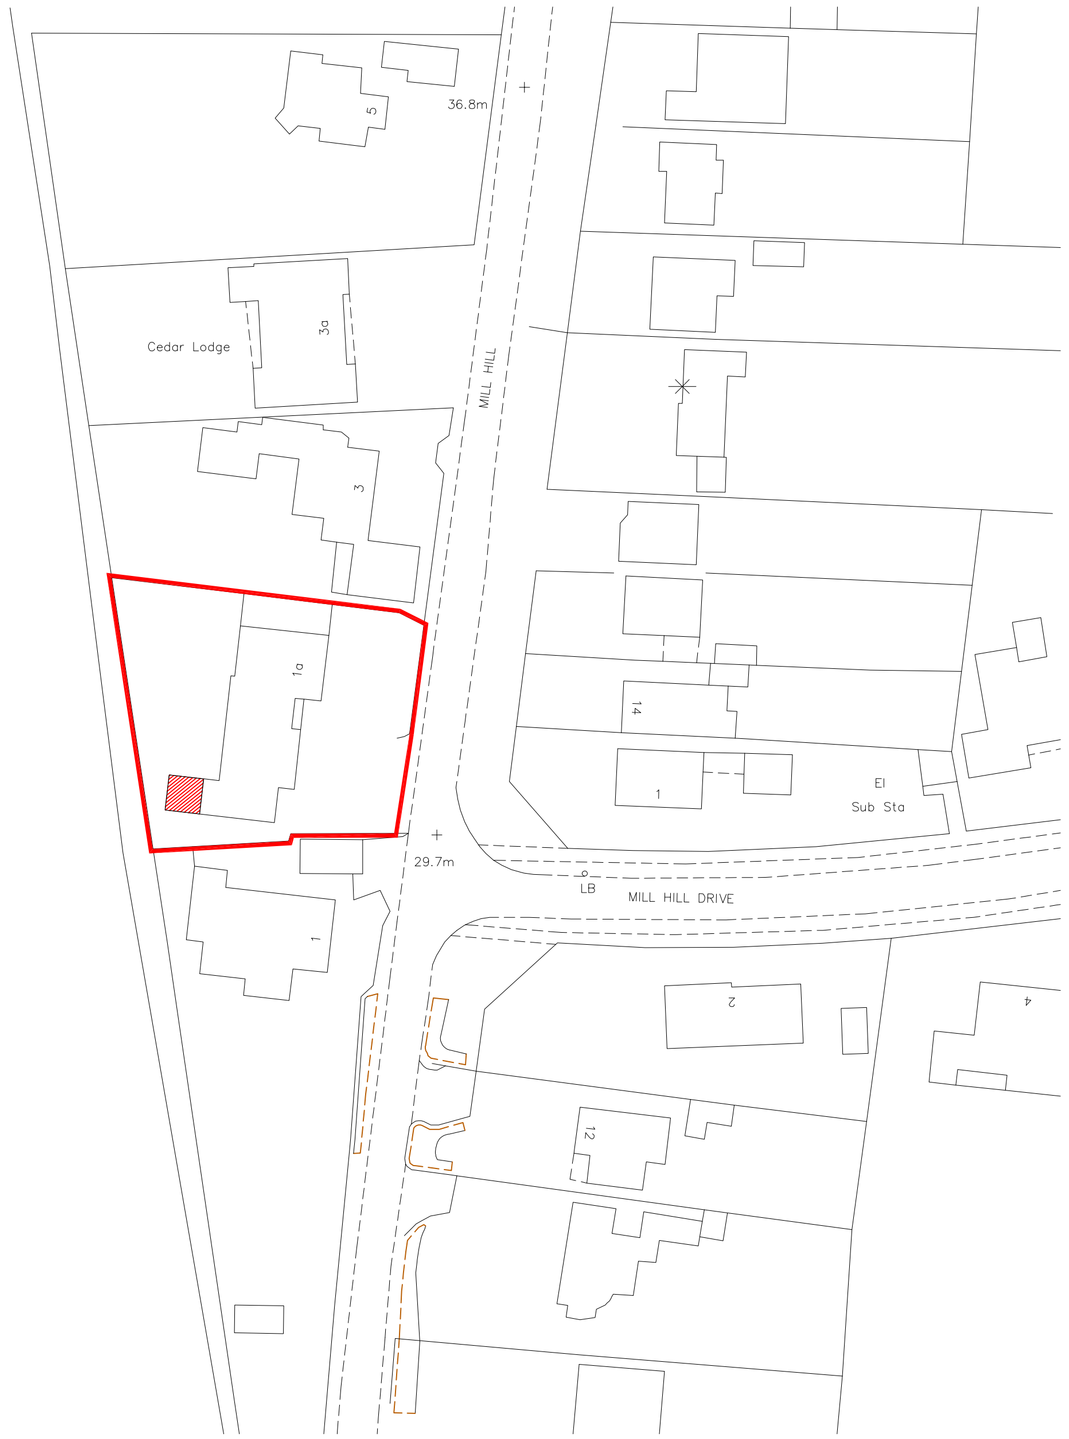


(C) Crown Copyright 2008. All rights reserved. Licence number 100020449

Block Plan, extension shown hatched.
Scale 1:500

Scale in Metres
0 5 10 15 20 25


NORTH

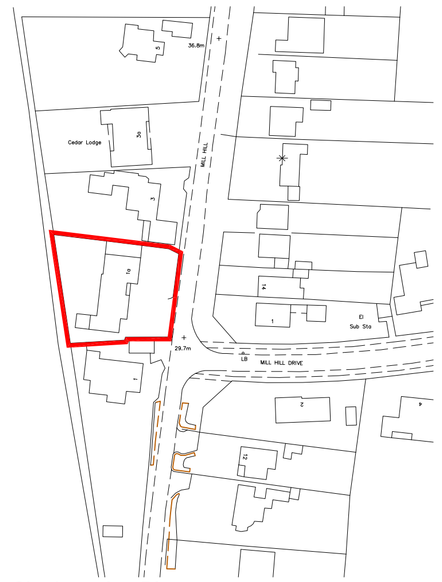

Site Location Plan
Scale 1:1250

Scale in Metres
0 10 20 30 40 50 60

NORTH

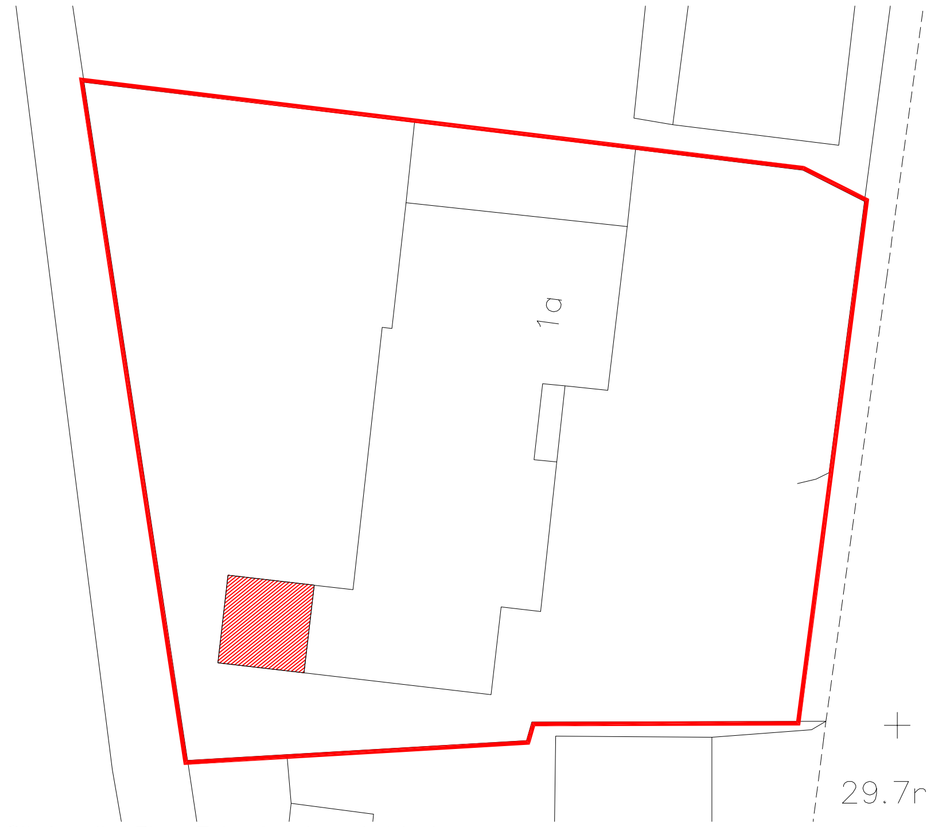

Site Location Plan - Extension shown hatched.
Scale 1:200

BUILDING SOLUTIONS CONSULTANTS LIMITED

96 Church Road,
Hove,
BN3 2EB.

Tel: 0845-686-0036
Fax: 0845-686-0063

1a Mill Hill
SHOREHAM
BN43 5TG

Site, Location and Block Plan

Job No.	Scale @ A1
539A	Shown
Drawing No.	Rev.
001	-