Notes:

Do not scale this drawing.


All levels and dimensions are to be checked on site.

This drawing is to be read in conjunction with all relevant consultants drawings and specifications, together with safety plan requirements.

Copyright: This drawing must not be copied, amended nor reproduced without the prior written agreement of BSC.



EAST ELEVATION - No Change
Scale 1:100

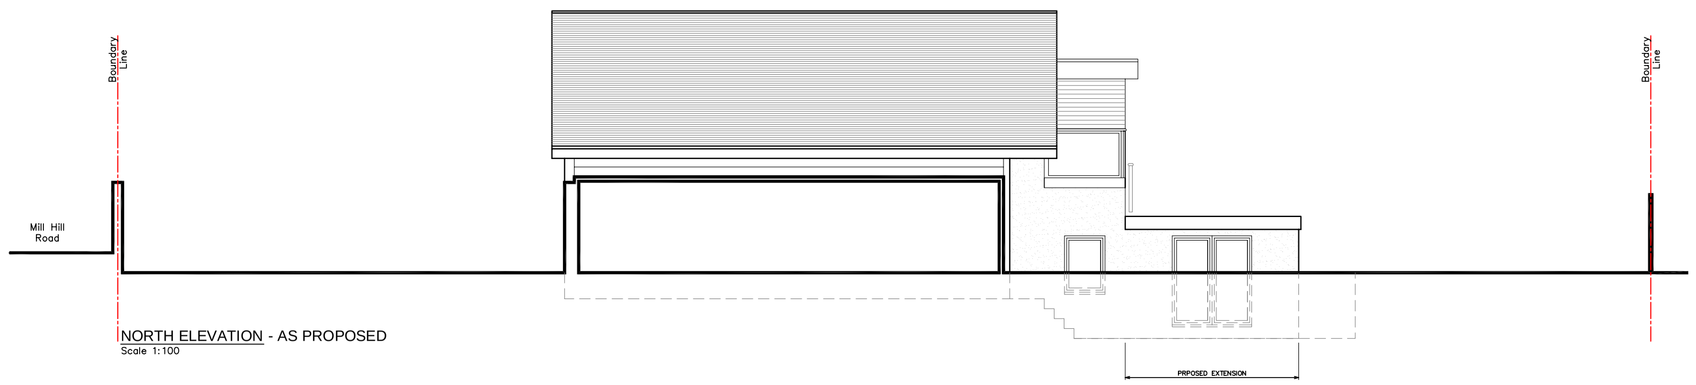

NORTH ELEVATION - AS PROPOSED
Scale 1:100

Materials schedule

Walls – Painted render to match existing.

Windows and door – White Upvc to match existing.

Flat roof – Built up felt.



WEST ELEVATION - AS PROPOSED
Scale 1:100



BUILDING SOLUTIONS CONSULTANTS LIMITED

96 Church Road,
Hove,
BN3 2EB.

Tel: 0845-686-0036
Fax: 0845-686-0063

1a Mill Hill
SHOREHAM
BN43 5TG

Proposed Elevations

Job No.	Scale @ A1
539A	1:100
Drawing No.	Rev.
103	-

PDF created with pdfFactory trial version www.pdffactory.com