

West (Front) Elevation | South Elevation | East (Rear) Elevation | North Elevation

PLANNING DEPARTMENT
PLAN No. AD0162/10
DATE RECEIVED 22 APR 2010

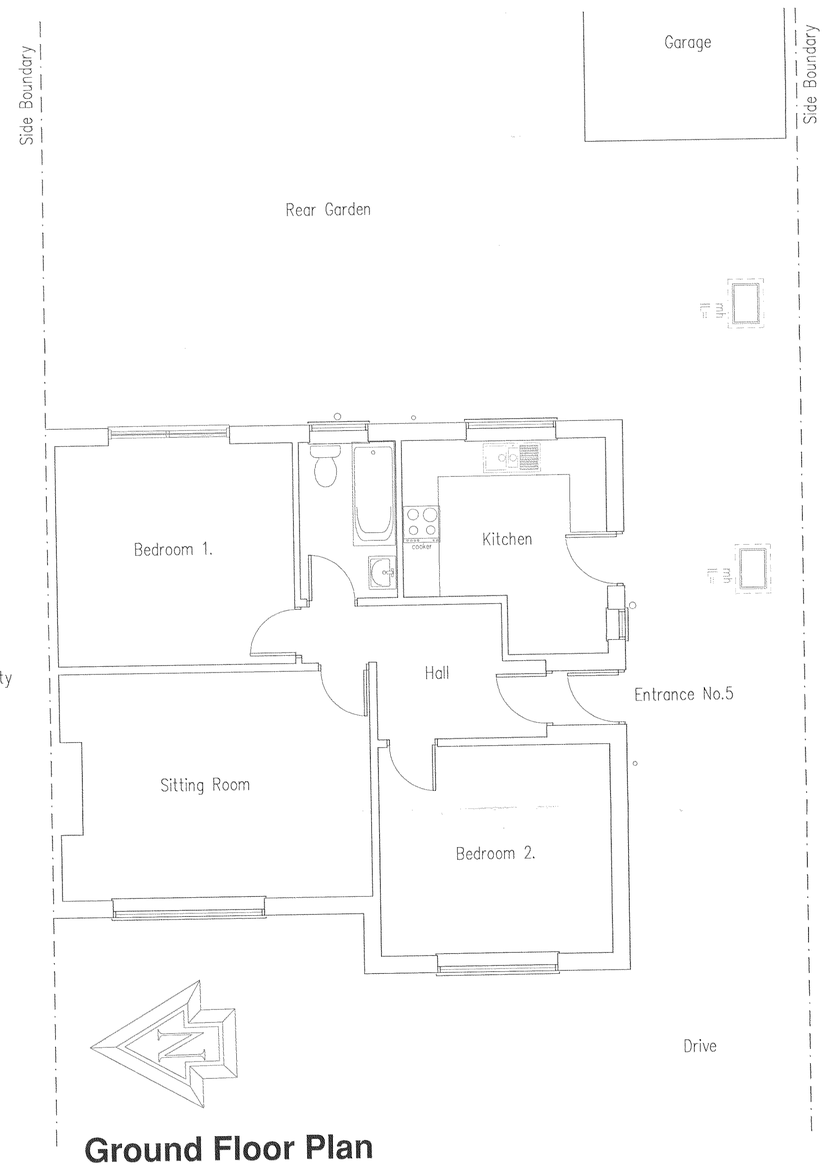

Ground Floor Plan

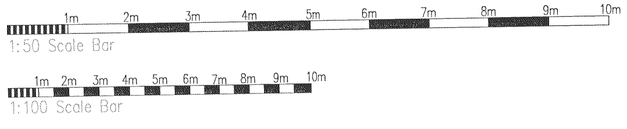

Project:
Proposed Conversion Of
Roofspace At:
5 Fowey Close
Shoreham By Sea
West Sussex
BN43 5HE

Drawing title:
Plans & Elevations As Existing

Client: Dave Rose

Copyright of:
Architectural & Planning Services
15 West Street
Shoreham By Sea
West Sussex
BN43 5WF
bjw
01273 441009 (after 6pm)
07856899101
e-mail: benwhitby15@yahoo.co.uk

Scale: 1:100 1:50 | Paper size: A1
Date: 13.4.2010 | Drawn: BJW
Drg. No. 01 | Rev'n
Note: All dimensions to be checked on site.