



REAR ELEVATION

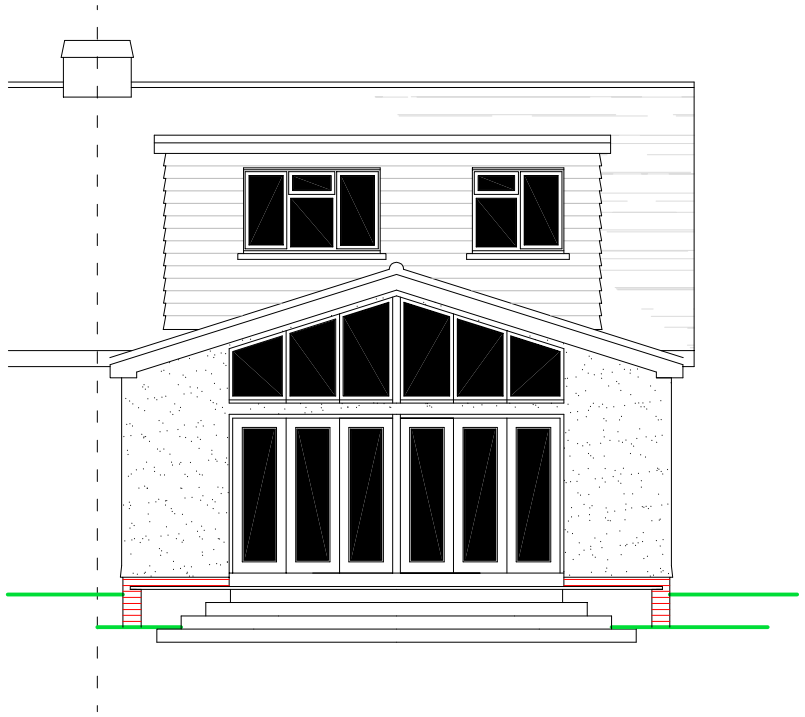

SIDE ELEVATION

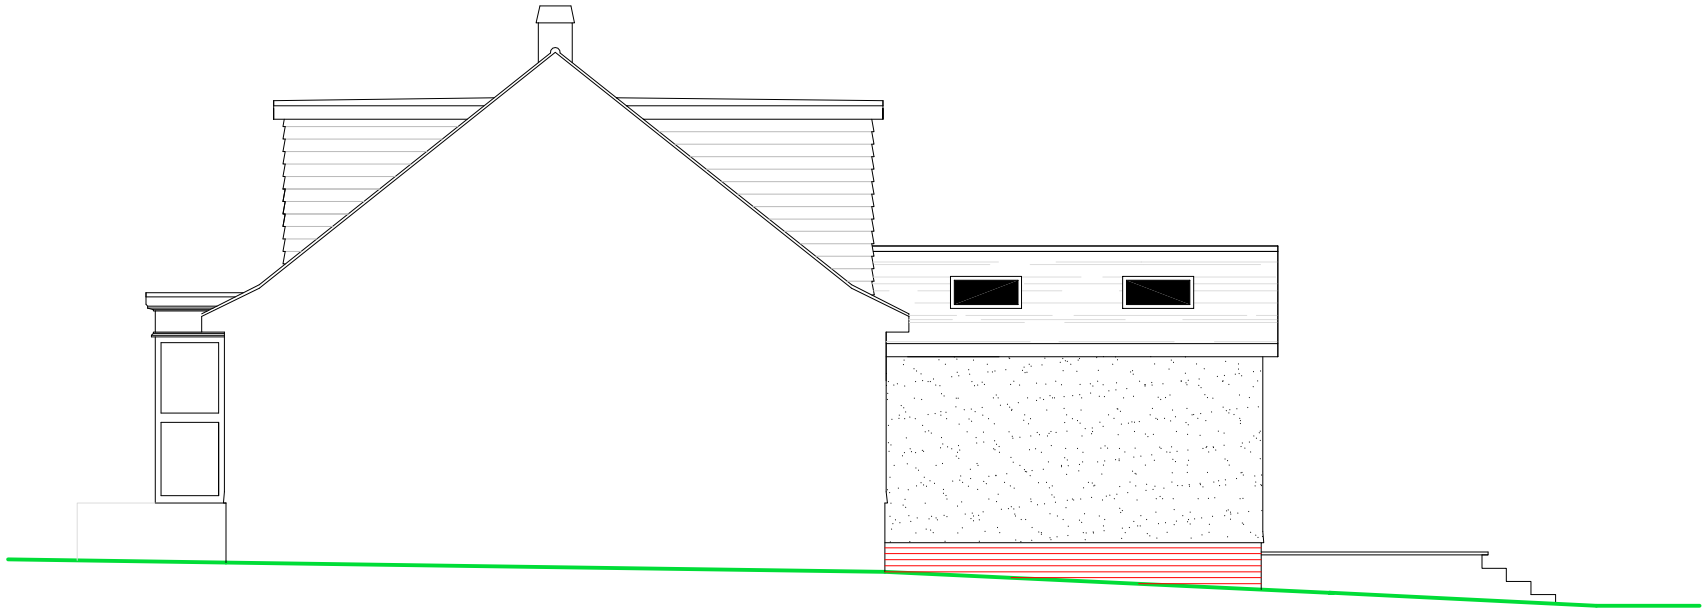

SIDE ELEVATION



FRONT ELEVATION

PROPOSED ELEVATIONS


NOTES

ROOF - Concrete interlocking tiles to pitched roof with felted flat roof elswehere.

WALLS - Mixture of face brickwork and painted render detail.

WINDOWS/DOORS - White framed PVC double glazed units.

SCALE

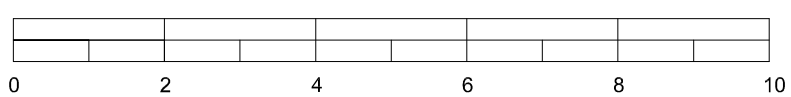

METRES

SUSSEX BUILDING CONSULTANCY LIMITED

7 GARDEN CLOSE,
SHOREHAM BY SEA.

SCALE - 1/100 REV - D DATE - 18/05/2010

SBCL

3 NORTHCOTE ROAD
BOGNOR REGIS
PO21 5LZ

TEL/FAX - (01243) 861379