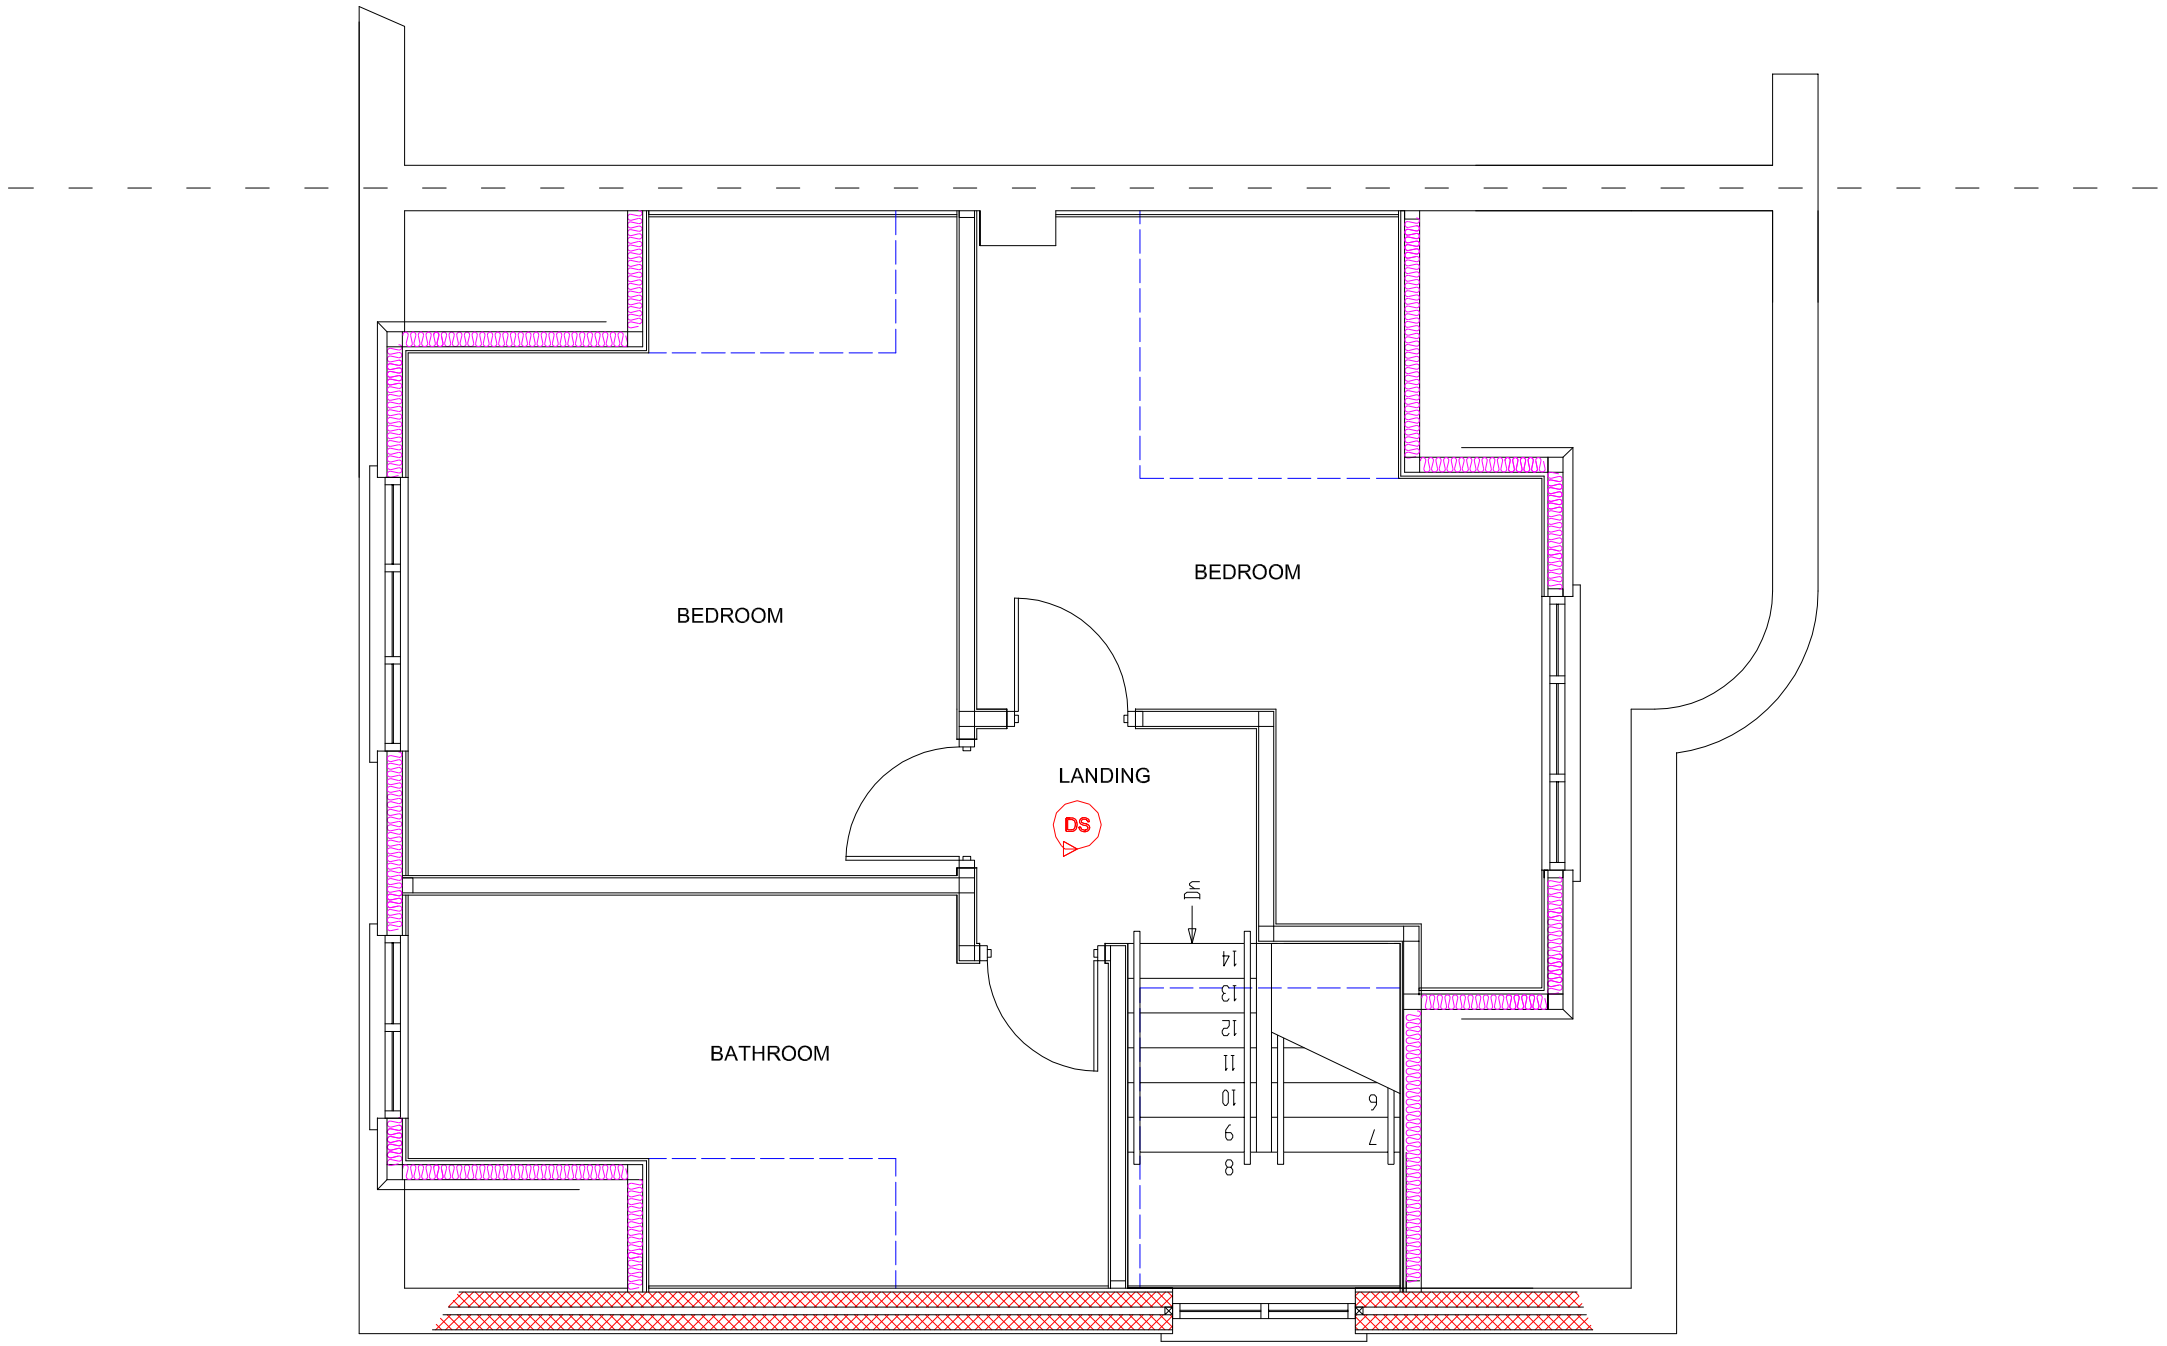


New gable wall with window to serve new stairway.

PROPOSED FIRST FLOOR PLAN

SCALE 0 1 2 3 4 5 METRES

SUSSEX BUILDING CONSULTANCY LIMITED

7 GARDEN CLOSE,
SHOREHAM-BY-SEA, WEST SUSSEX.

SCALE - 1/50 REV - A DATE - 19/05/2010

SBCL

3 NORTHCOTE ROAD
BOGNOR REGIS
PO21 5LZ

TEL/FAX - (01243) 861379