All dimensions are to be checked on site.
All Discrepancies are to be reported to the architect immediately.
Construction notes are descriptive and should be read in conjunction with the the schedule of work / specification.
All dimensions are in millimetres.
This drawing is Copyright of J7 Architecture Ltd.

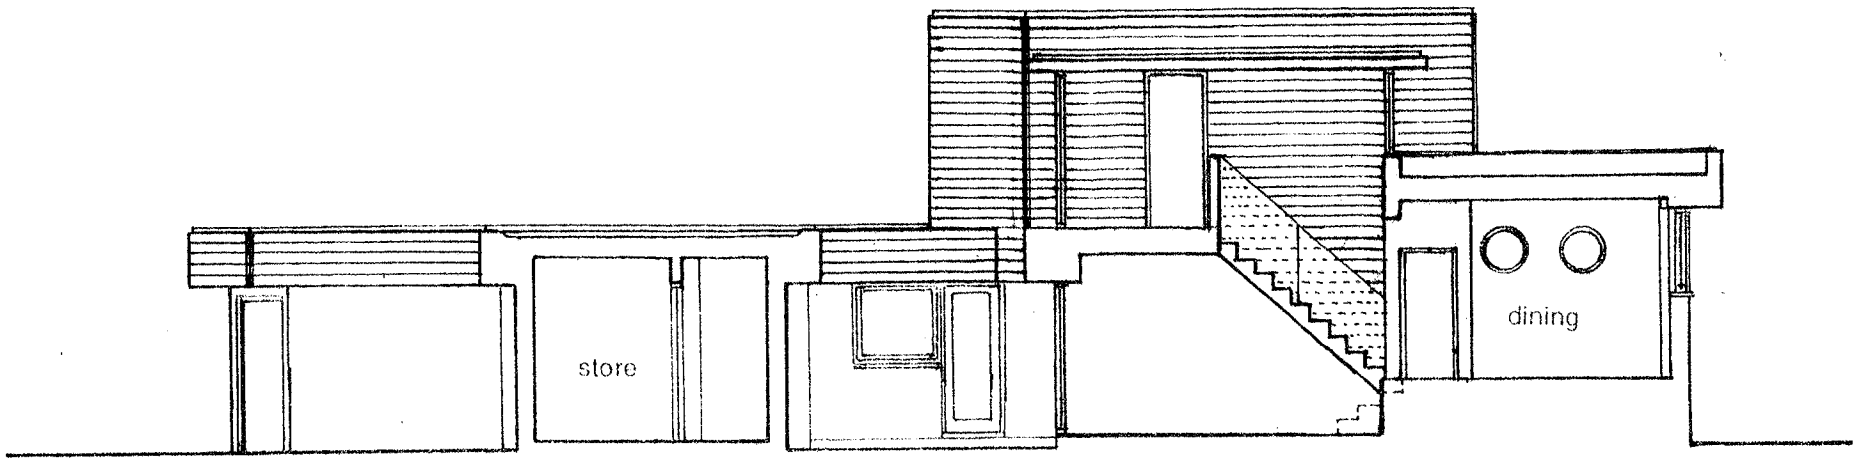

section A-A

PLANNING DIV
PLAN No. Apc/0120/10
DATE 15 APR 2010

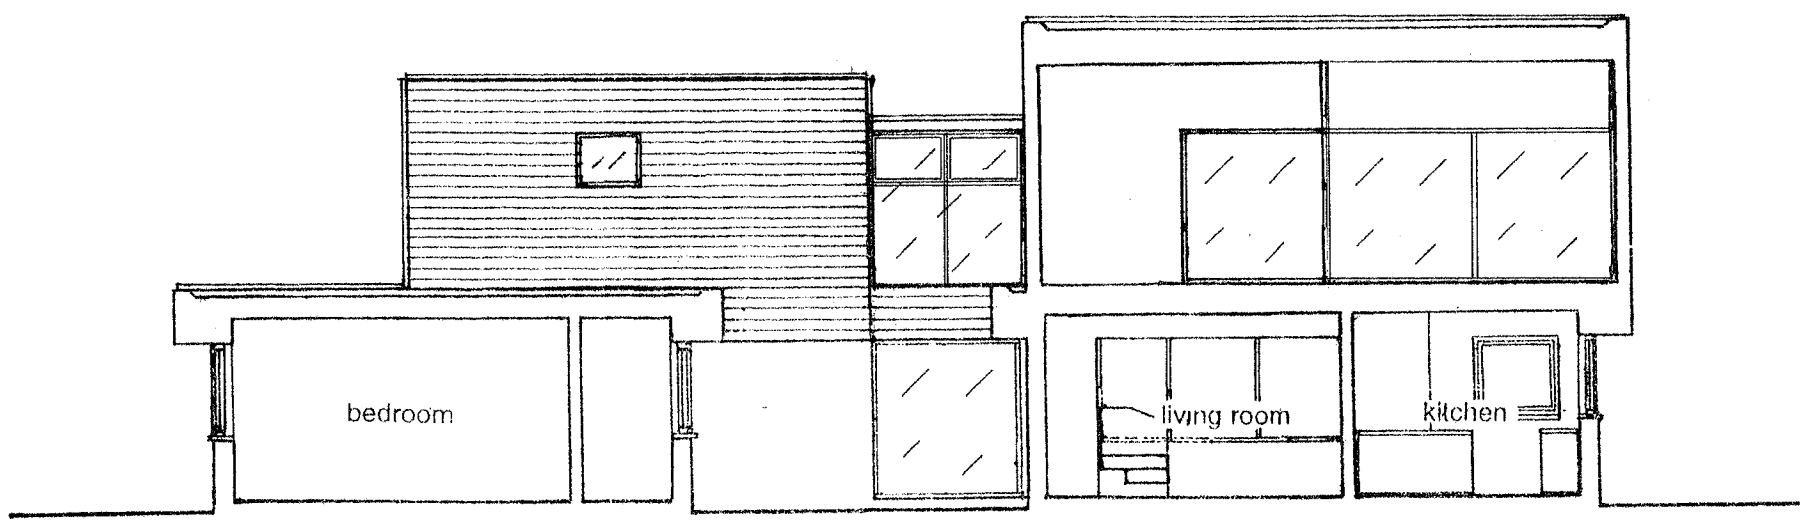

section B-B

REVISION DESCRIPTION	REV	DATE	BY

Architecture Ltd

J7 Architecture Ltd, The Mitre Stables, 98 Charlmont Road
London, SW17 9AB
T: 0208 767 1311 F:0870 762 0319 E:mail@j7arch.co.uk

CLIENT MR & MRS COOK	SCALE 1:100 @A3
PROJECT 160 OLD FORT ROAD, SHOREHAM by SEA WEST SUSSEX, BN43 5HL	DATE 2010 BY JS
DESCRIPTION SECTIONS PROPOSED	JOB No 251 DWG No P-04