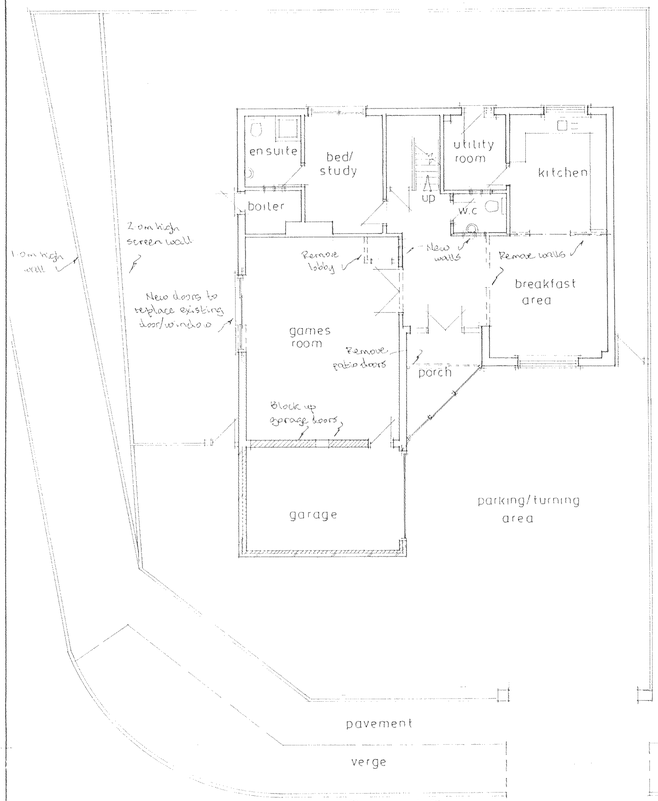

Ground Floor

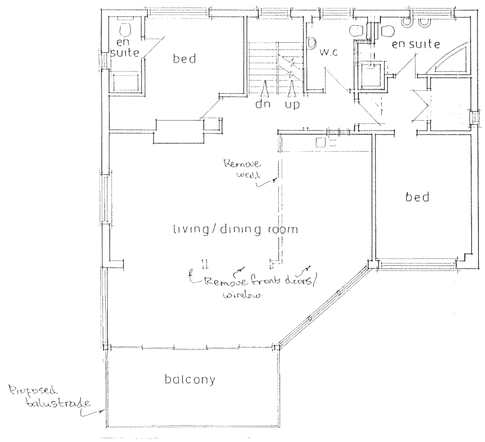

First Floor

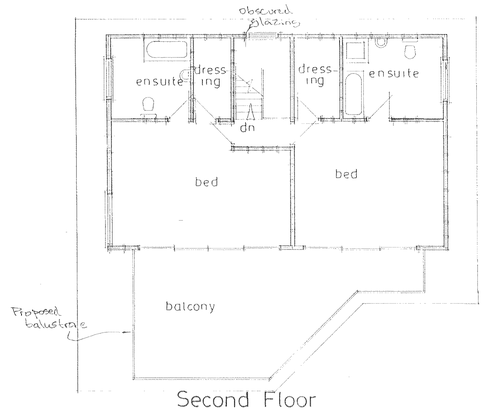

Second Floor

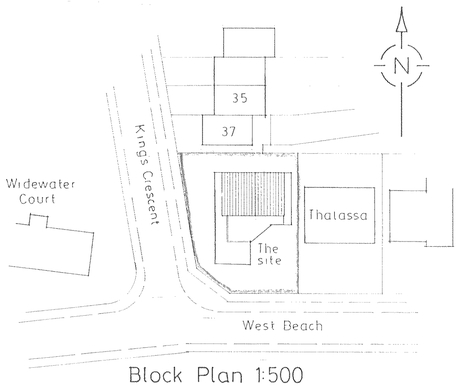

Block Plan 1:500

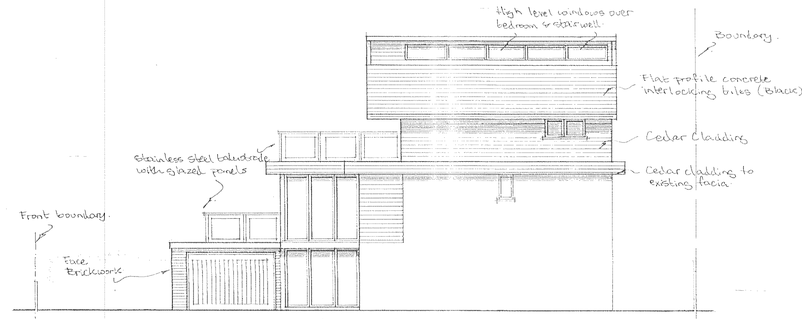

east elevation

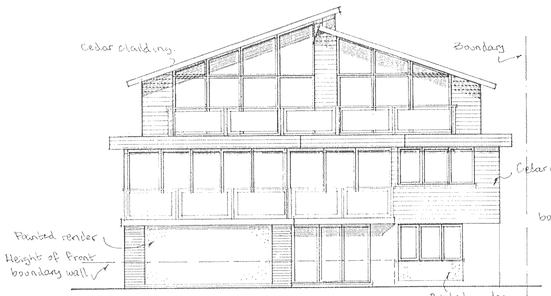

south elevation



west elevation

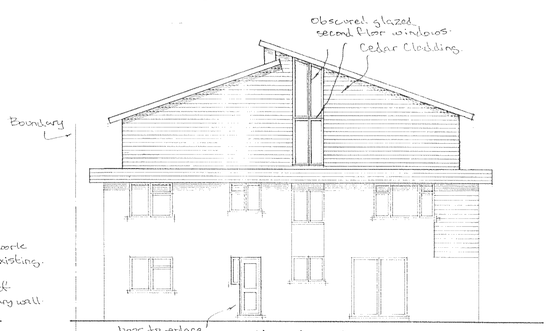

north elevation

B	5.5.10	Garage & balcony reduced.
A	19.4.10	General Revisions.
	Date	Balcony Redesign. Revisions

© copyright

Client

Mr & Mrs. C. Richings.

Job Title

Proposed Extension

Drawing Title

Waters Edge,
West Beach,
Shoreham Beach.

Scale 1:100

Date

Drawn by

Drg No. 466/01

Rev. B

841 x 594mm A1