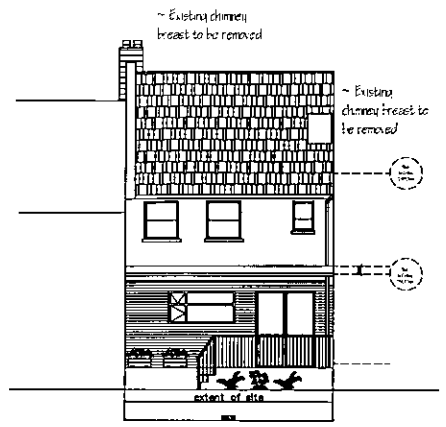

Existing Rear Elevation
Scale: 1:100

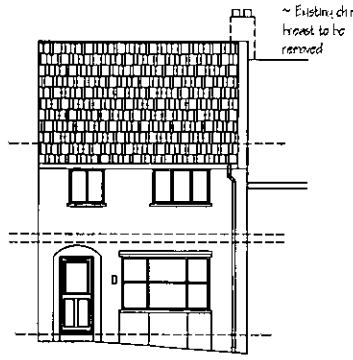

Existing Front Elevation
Scale: 1:100

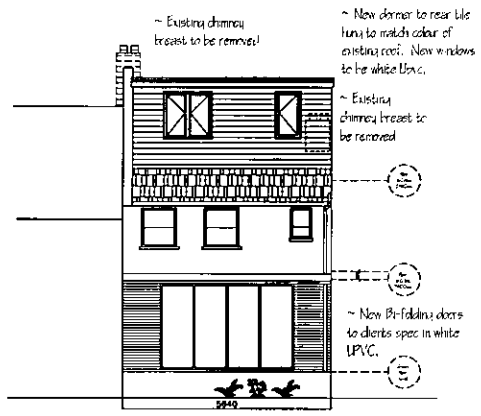

Proposed Rear Elevation
Scale: 1:100

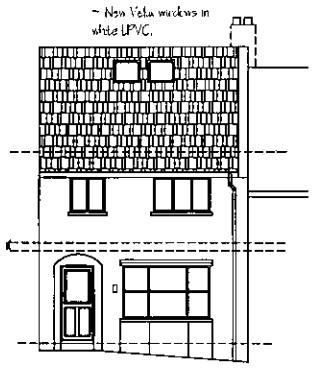

Proposed Front Elevation
Scale: 1:100

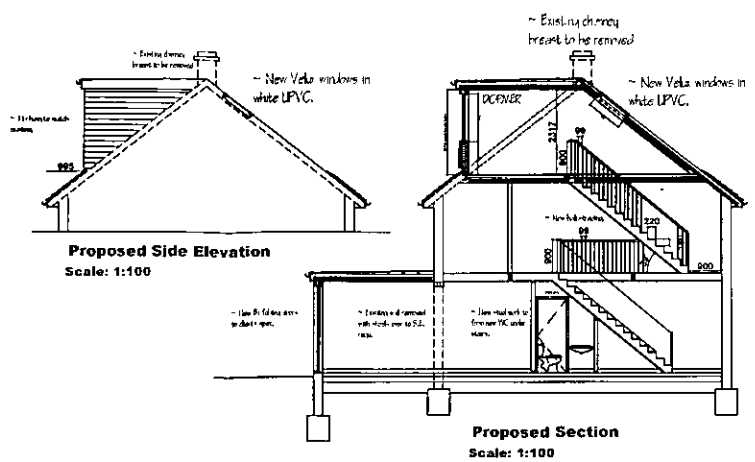

Proposed Side Elevation
Scale: 1:100

Proposed Section
Scale: 1:100

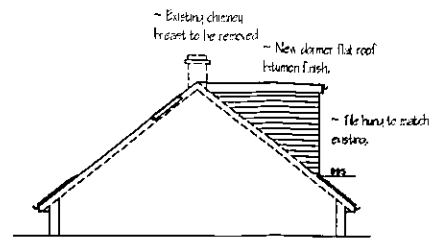

Proposed Side Elevation
Scale: 1:100

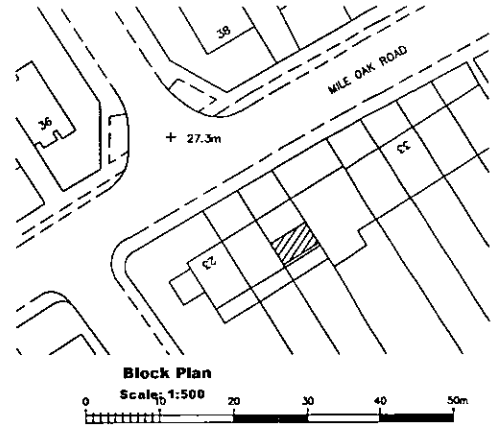

Block Plan
Scale: 1:500



Location Plan
Scale: 1:1250

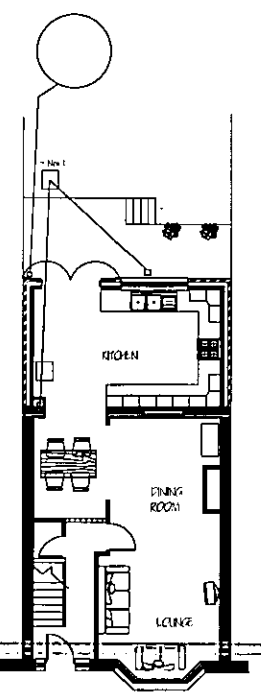

Existing Ground floor plan
Scale: 1:100

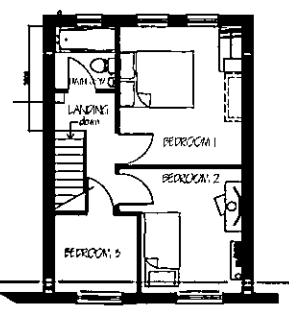

Existing First floor plan
Scale: 1:100

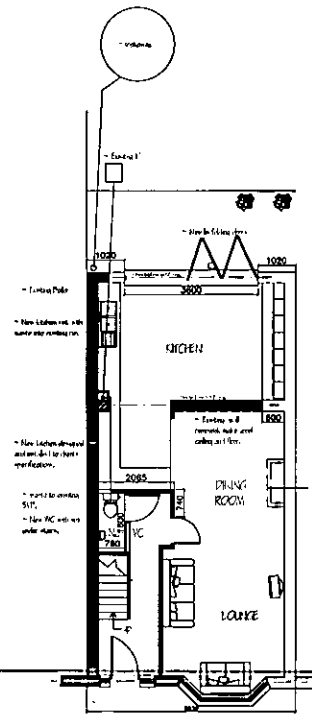

Proposed Ground floor plan
Scale: 1:100

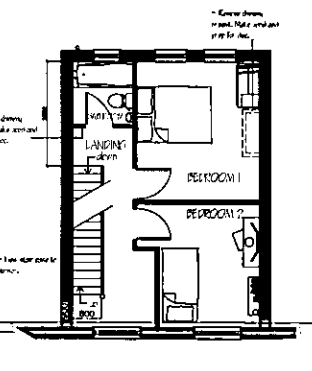

Proposed First floor plan
Scale: 1:100

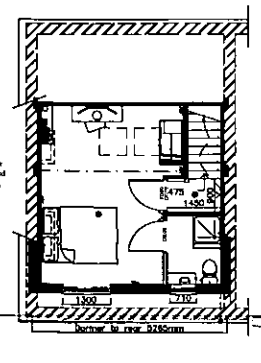

Proposed Roof plan
Scale: 1:100

Scale: 1:100
0 5 10

General Notes

AMENDED

AWDM/1099/13
received 15/10/13

C	Amendment to block / location plan	14.10.13
B	Remove Front Dormer	09.10.13
A	client spec	16.09.13
revision	details	date

Contractor is responsible for checking all levels and dimensions before carrying out work. These drawings and designs and the copyright thereof are the property of Shear design Architectural Designers and must not be used retained or copied without the written permission.
© Copyright

Firm Name and Address

SHEAR DESIGN
ARCHITECTURAL DESIGNER

2 saffron Close
Shoreham by Sea
West Sussex. BN43 6JF
Phone 07881 656512
e-mail darrylshear@hotmail.com

Project Name and Address

Mr Murphy
27 Mile Oak Road
Southwick
West Sussex
BN42 4QG

drawing title

Proposed Loft Extension to Rear

date	20.07.13
scale	1:100 1:500 1:1250
drawn	DLS
checked	
sheet	1 of 1

13/134 project number | SK1 drawing number | B revision