
AMENDMENT


ADUR & WORTHING PLANNING SERVICES

PLAN AWDM/ 1738/15


DATE VALID 18/1/16

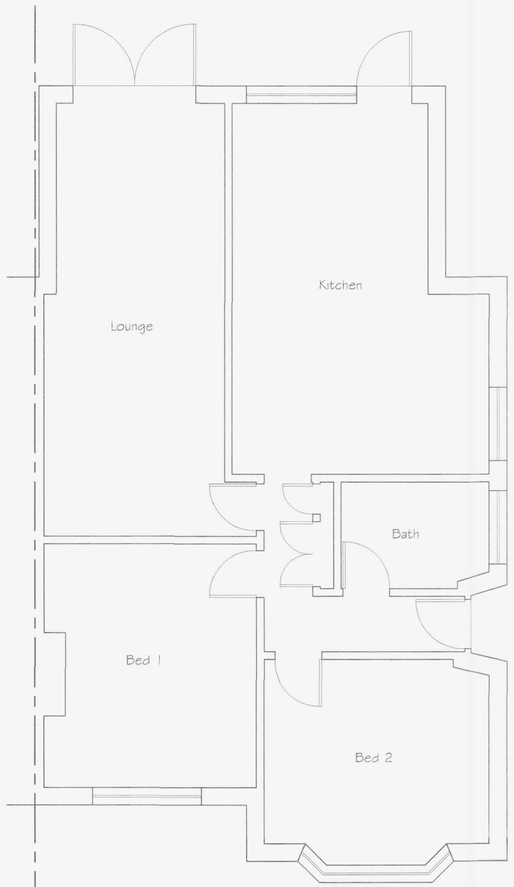

Existing Ground Floor Plan

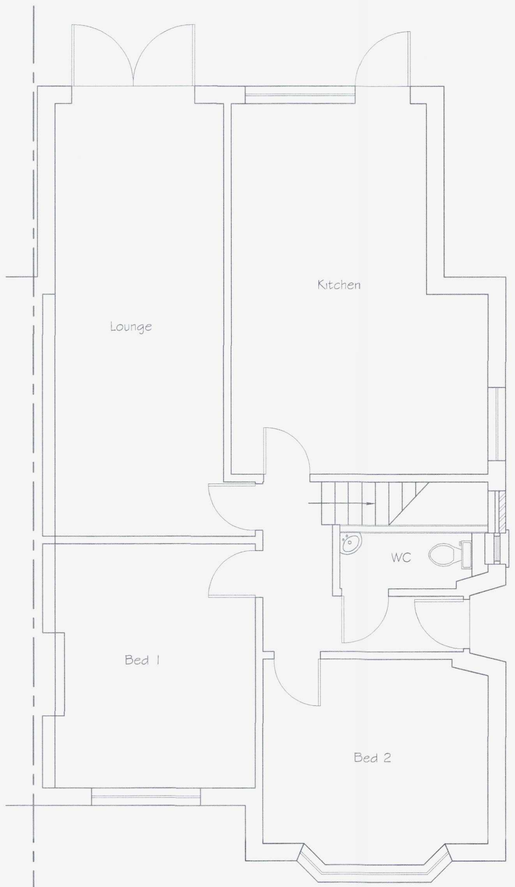


Proposed Ground Floor Plan

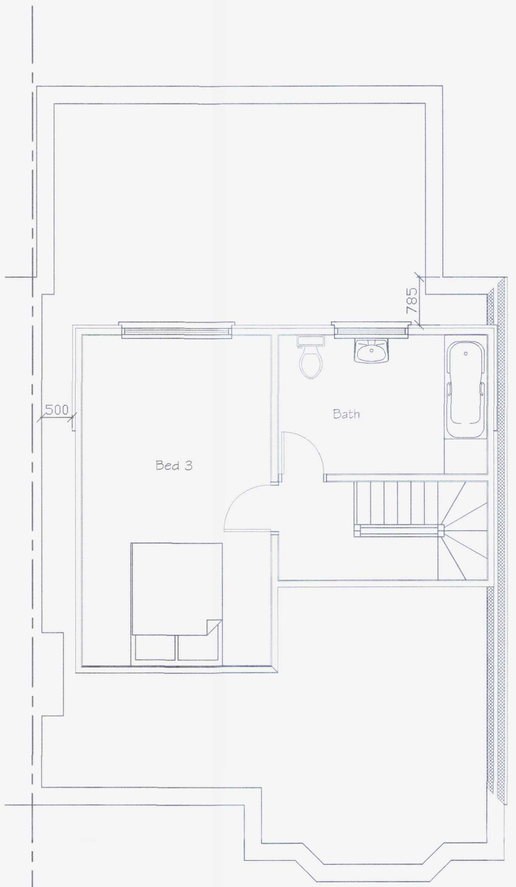


Proposed First Floor Plan



SCALE 1:50

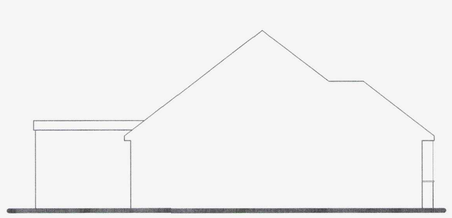

Existing West Elevation

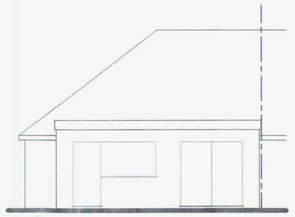


Existing North Elevation




Existing East Elevation




Existing South Elevation

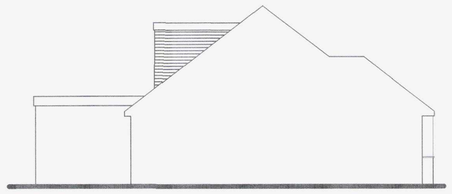


Proposed West Elevation

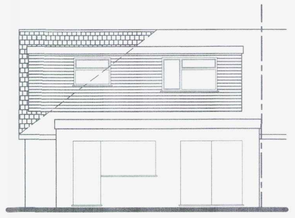

Proposed North Elevation

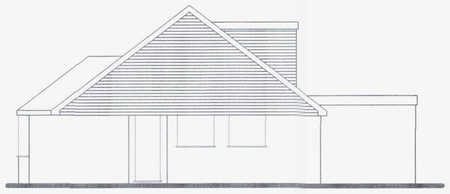


Proposed East Elevation

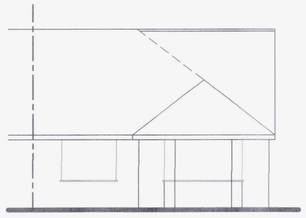

Proposed South Elevation



SCALE 1:100

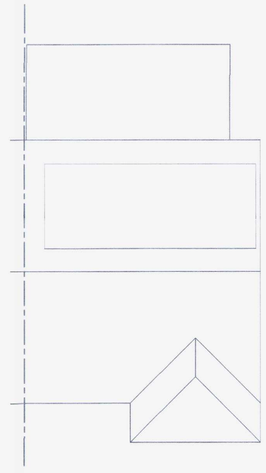

Proposed Roof Plan

Tony Rogers
Building Consultants
Address: 40 Dawn Crescent, Upper Beeding
West Sussex, BN44 3WH
Telephone: 01903 815225 Fax: 01903 815225

Rev.	Date:	Revision Description:
C	Jan 2016	Porch also revised

Client: Mr D Logan

Address: 48 Downside
Shoreham
West Sussex
BN43 6HE

Project: Proposed room in roof with hip to gable and rear dormer

Scale: 1:50 1:100
Paper Size A1

Date: October 2015

Drawing No: 15/1073/01

Drawn By: AWR Revision: A