Form Ref. No. 519204

ADUR DISTRICT COUNCIL

# APPLICATION FOR LISTED BUILDING CONSENT

## Planning (Listed Buildings and Conservation Areas) Act 1990

ADUR DISTRICT COUNCIL
PLANNING DIVISION
PLAN No. A2/0412610
DATE RECEIVED 12 JUL 2007

**1 Applicant** (in block capitals)

| | |
|---|---|
| Title | n/a |
| Forenames | n/a |
| Surname | n/a |
| Address | Prezzo PLC<br>Johnstone House<br>8 Johnstone Road<br>Woodford Green<br>Essex<br>IG8 0XA |
| Phone | [redacted] |
| Work Phone | |
| Fax | |
| Email | |

**Agent** (if any)

| | |
|---|---|
| Full name | Heather Lewis |
| Address | The Technical Sign Co. Ltd<br>Hille Business Centre<br>132 St. Albans Road<br>Watford<br>Hertfordshire<br>WD24 4AE |
| Phone | 01923 811999 |
| Work Phone | 01923 811953 |
| Fax | 01923 811998 |
| Email | heather_lewis@technicalsigns.co.uk |

**2 Type of Application**

**I am applying** for Listed Building Consent to:
demolish a listed building

demolish part of a listed building
(please see note 4)

**I am applying** to alter or extend a listed building

**I am applying** to fix an advertisement or structure to a listed building: Yes

**I am applying** to remove or change a condition on a Listed Building Consent

If "Yes", please give the condition number and the application number

**3 Please give the address of the building this application relates to.**

Address
Town Hall Chambers
45-49 High Street
Shoreham by Sea
West Sussex
BN43 5DD

Do you own or control any land or buildings next to this site? No

(If 'Yes', the land or buildings should be outlined in blue on your plan)

Area of land the application relates to:

square metres 274 or hectares

**4 Please describe the work you want to carry out**

Installation of 2 x banner signs, 2 x menu boxes and 1 x fascia sign

Are you applying for consent for work already carried out? No

If 'Yes', please tell us:

The application number of the planning permission for the development; and

The date the work was carried out

**5 The Use of the Building**

What is the building used for now? Vacant Unit

If the building is not in use, what was it last used for? last use unknown, Town Hall in the past

What do you plan to use the building for? Prezzo Restaurant

**6 Grants**

Have you received a grant for any work involved in this application? No

If "Yes", please specify

**7 Please enclose four copies of this form and four sets of plans.**
Please number your plans and write the numbers and scales against the titles here.
(Please see note 7)

| | Plan Number | Scale |
|---|---|---|
| Location Plan | PRSM 01 | 1:1250 |
| Block Plan | 106891-1 | 1:1000 |
| Detailed Plans | 106891 | 1:50 |

**8 Signature**

**Signature:** [redacted] **Date:** 10/07/03

**Please print your name:** HEATHER LEWIS.

This drawing is the property of Technical Signs and must not be reproduced in part or in full without prior consent of Technical Signs.

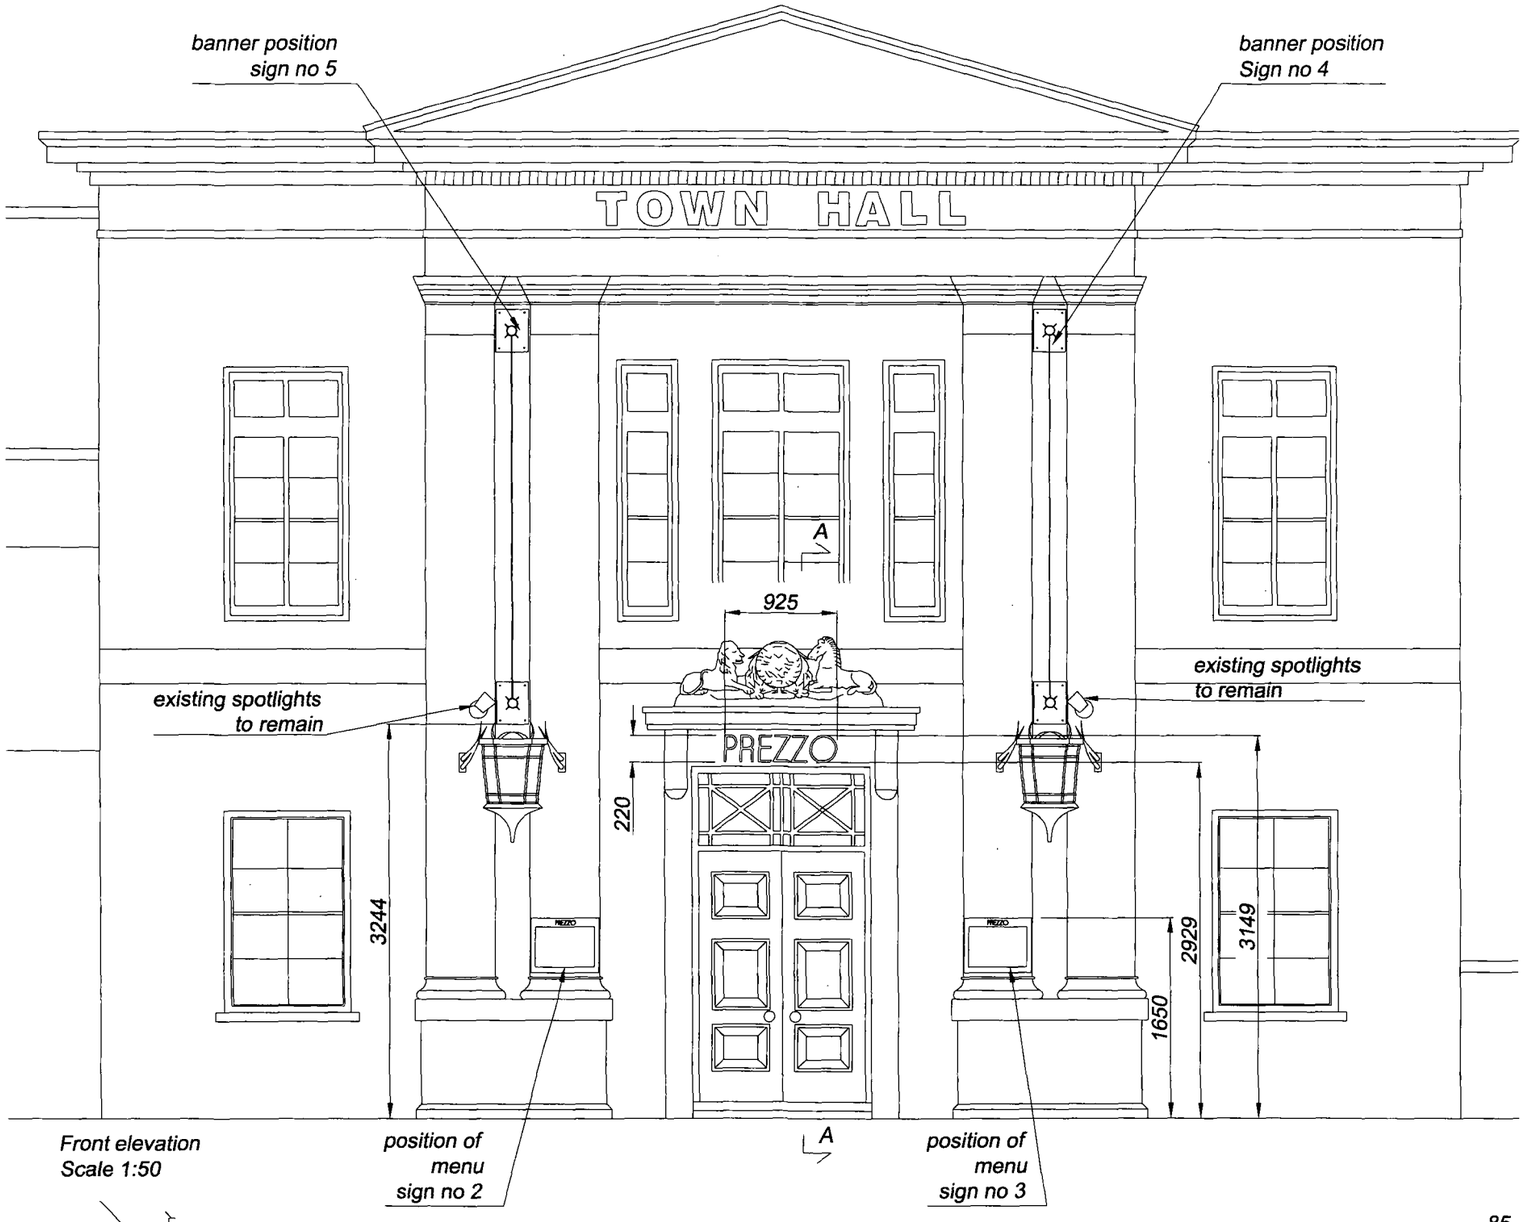


Front elevation
Scale 1:50

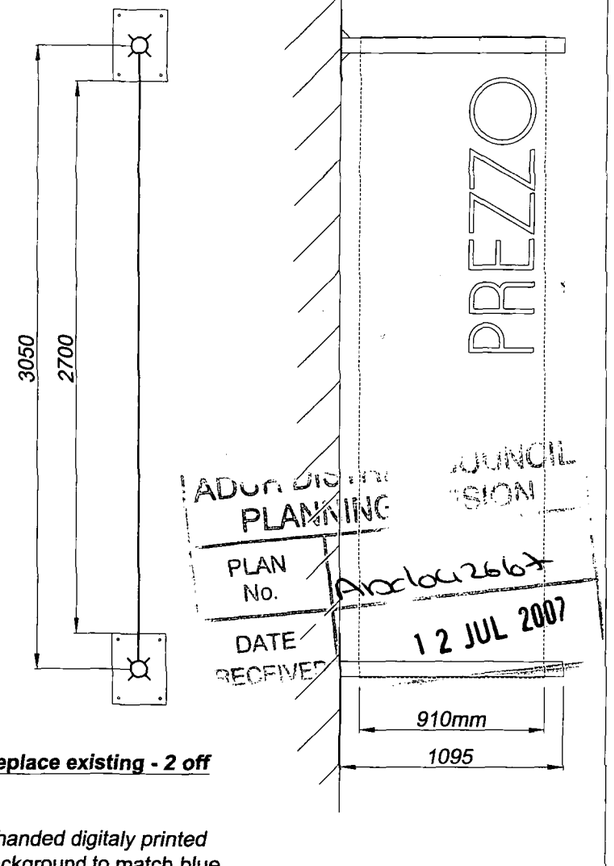


ADUR DISTRICT COUNCIL
PLANNING DIVISION
PLAN No. Ad/06/2662
DATE RECEIVED 12 JUL 2007

***Sign Nos 4 and 5***
***Banner signs to replace existing - 2 off***
***Scale 1:30***

*2 off double sided handed digitaly printed canvas banners background to match blue RAL 5002 and text white, to replace existing.*

*Banner arms from 60mm dia ali tube capped, fixed to a ali back plate, all finished white.*

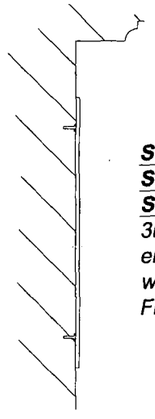

***Sign No 1***
***Section A-A***
***Scale 1:5***
*3mm aluminum letters stove enameled RAL 5002 with studs welded to back.*
*Fixed back to Lintel.*

***Sign Nos 2 and 3***
***2 No standard wall mounted menu***
***Scale 1:10***

*1.2mm thk 240s brushed s/steel menu, fitted with a 6mm thk clear glass cover behind apperture.*
*Text 5mm island cut 2412 faces with applied blue vinyl D-CX 33 opal keyline.*
*3mm thk blue 750 acrylic insert to hold pinboard.*
*Menu fitted with 12 No white LED chips fitted to ali bracket*

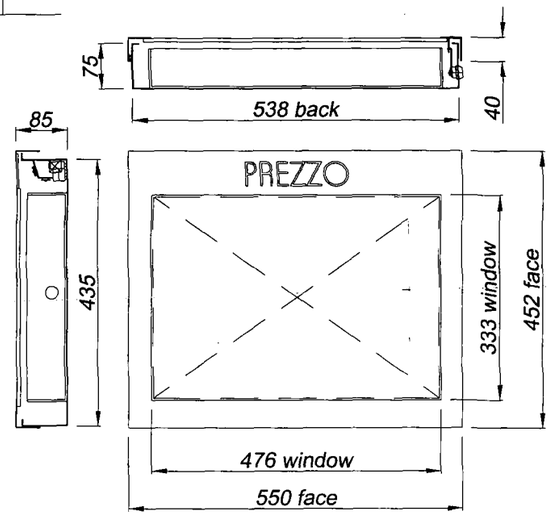


| Rev | Modification | Date |
|---|---|---|
| | | |

Technical Signs
Floor 1 - Unit 3
Hille Business Centre
132 St Albans Road
Watford, Herts, WD24 4AE
Tel: 01923 811999
Fax: 01923 811998
E-mail: info@technicalsigns.co.uk

| | |
|---|---|
| Client | PREZZO |
| Address/Job details | TOWN HALL CHAMBERS<br>HIGH STREET<br>SHOREHAM BY SEA<br>WEST SUSSEX<br>BN43 5DD |
| Job No | |
| Checked | Approved |
| Drawn by: JC | Date: 6.7.07 |
| Scale: 1:50 (A3) | Drawing No: 106891 |
| Rev | |

This drawing is the property of Technical Signs and must not be reproduced in part or in full without prior consent of Technical Signs.

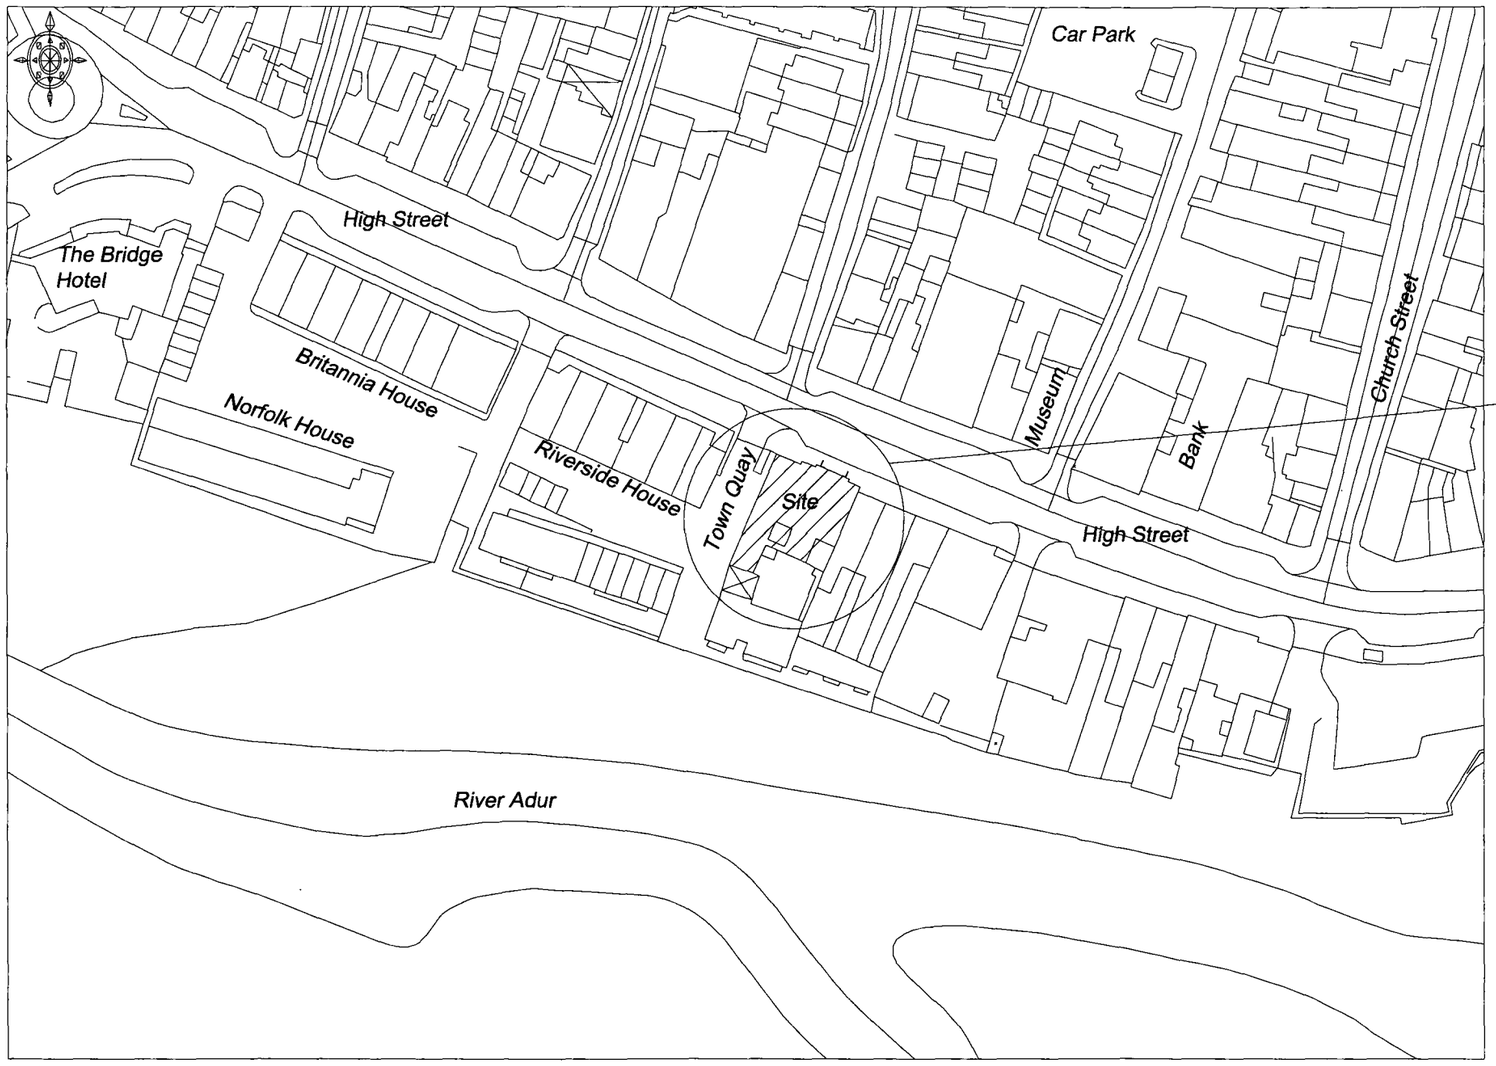


**Plan view**
**Scale 1:1000**

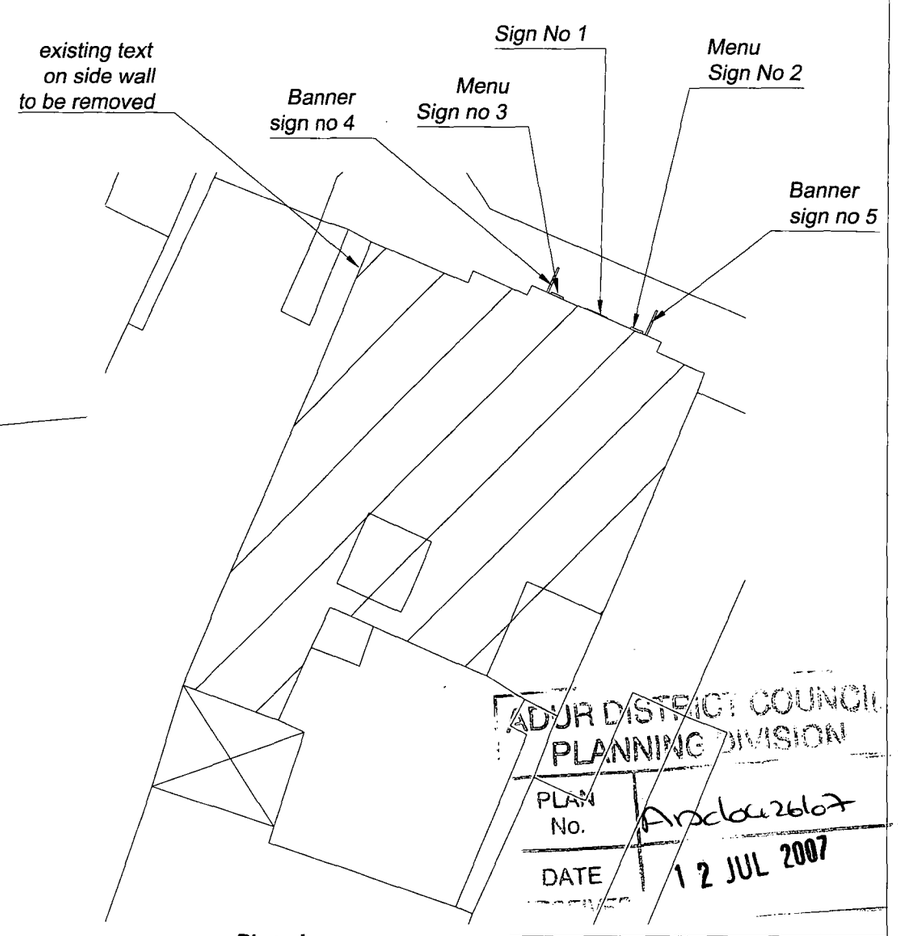


**Plan view**
**Scale 1:250**

ADUR DISTRICT COUNCIL
PLANNING DIVISION
PLAN No. Ardc0426607
DATE 12 JUL 2007

| Rev | Modification | Date |
|---|---|---|

Technical Signs
Floor 1 - Unit 3
Hille Business Centre
132 St Albans Road
Watford, Herts, WD24 4AE
Tel: 01923 811999
Fax: 01923 811998
E-mail: info@technicalsigns.co.uk

Client PREZZO

Address/Job details

TOWN HALL CHAMBERS
HIGH STREET
SHOREHAM BY SEA
WEST SUSSEX
BN43 5DD

Job No

| Checked | Approved |
|---|---|
| Drawn by JC | Date 6.7.07 |
| Scale 1:1000 (A3) | Drawing No 106891-1 |

Rev

Prezzo - Town Hall Chambers, Hight Street, Shoreham, West Sussex, BN43 5DD

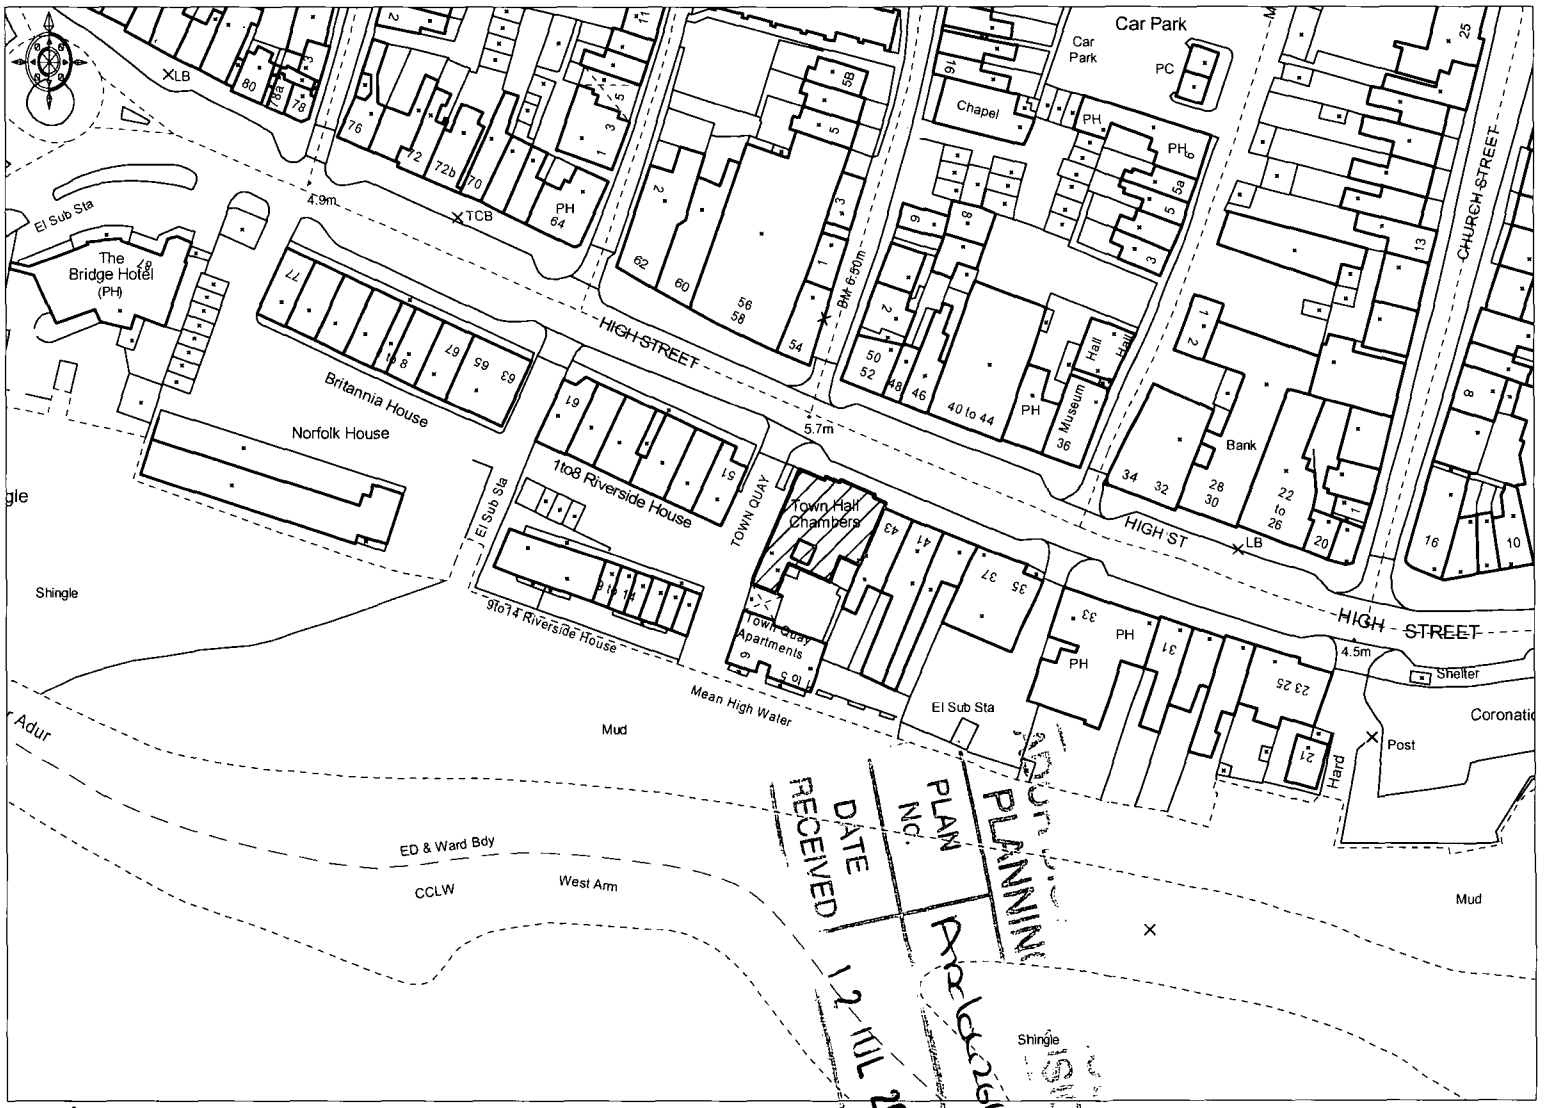


© Crown Copyright 2007. All rights reserved. Licence number 100020449. Plotted Scale - 1:12

Drawing No. PRSM 01

PDF created with pdfFactory trial version www.software-partners.co.uk

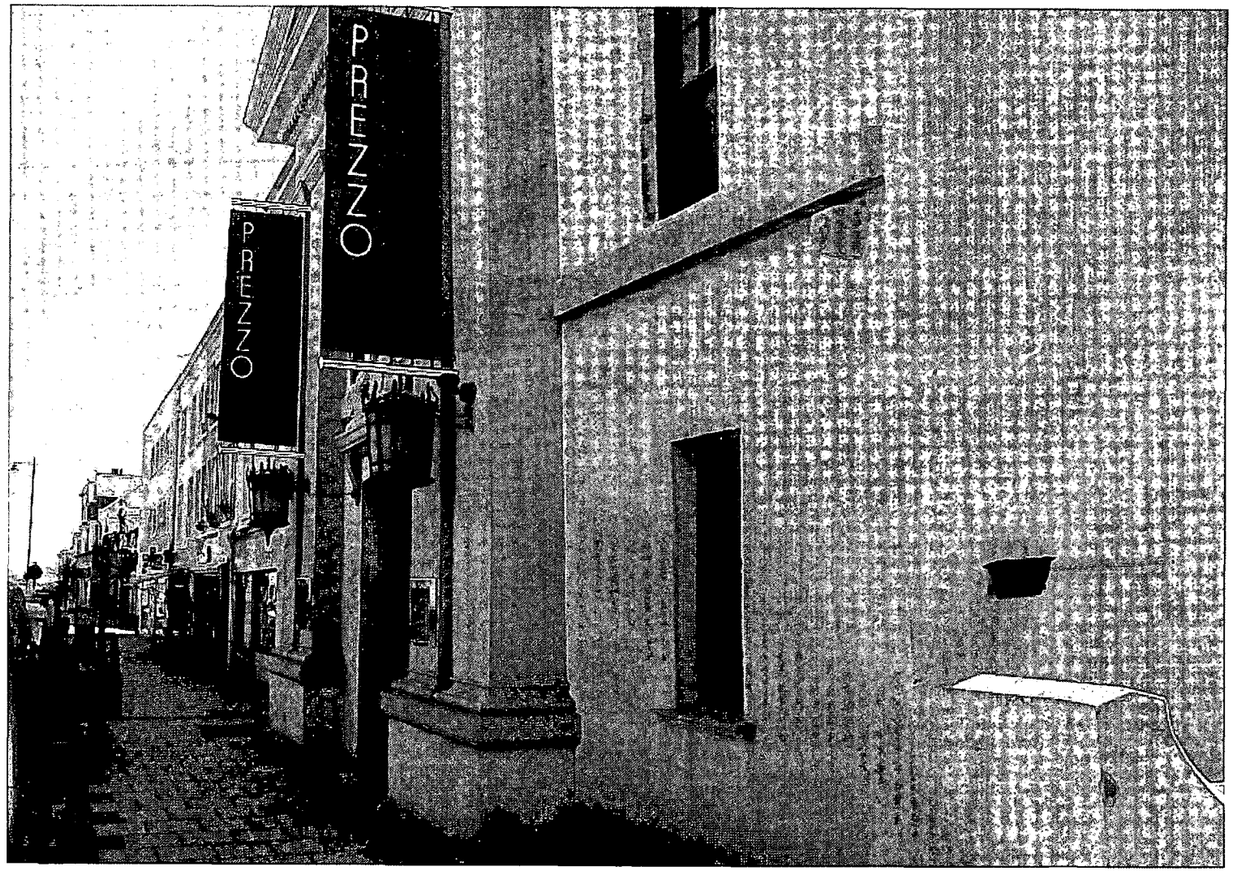


Proposed




Proposed

DISTRICT COUNCIL
PLANNING DIVISION
Received 26/07
NO.
DATE 12 JUL 2007

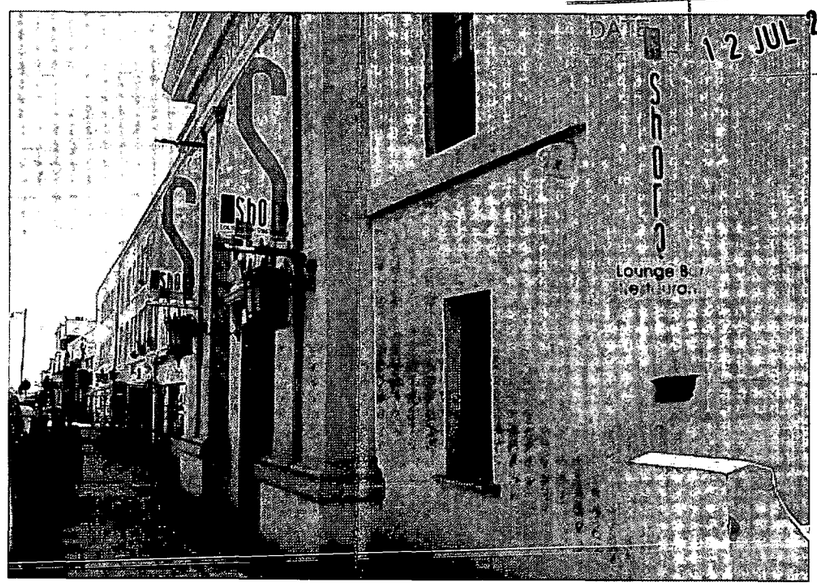


Existing

| TECHNICAL SIGNS | PROJECT | PREZZO - SHOREHAM-BY-SEA | DATE | 9.7.07 | DRAWN BY | ROB | REVISION | C |
|---|---|---|---|---|---|---|---|---|

This drawing is the property of Technical Signs and must not be reproduced in part or in full without prior consent from Technical Signs

## Town Hall Chambers, 45-49 High Street, Shoreham by Sea, West Sussex, BN43 5DD

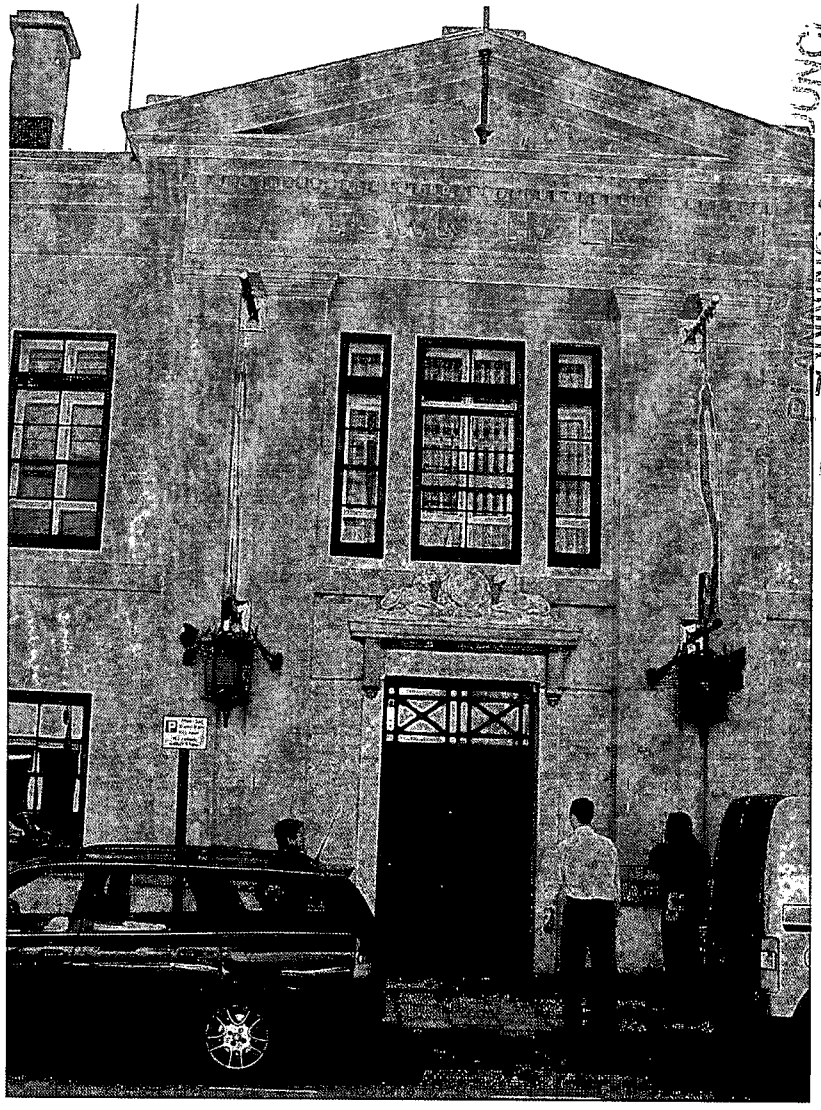




**Existing Site Photos Front Elevation and Entrance - New "Prezzo" text to be installed to small fascia above entrance.**

## Town Hall Chambers, 45-49 High Street, Shoreham by Sea, West Sussex, BN43 5DD

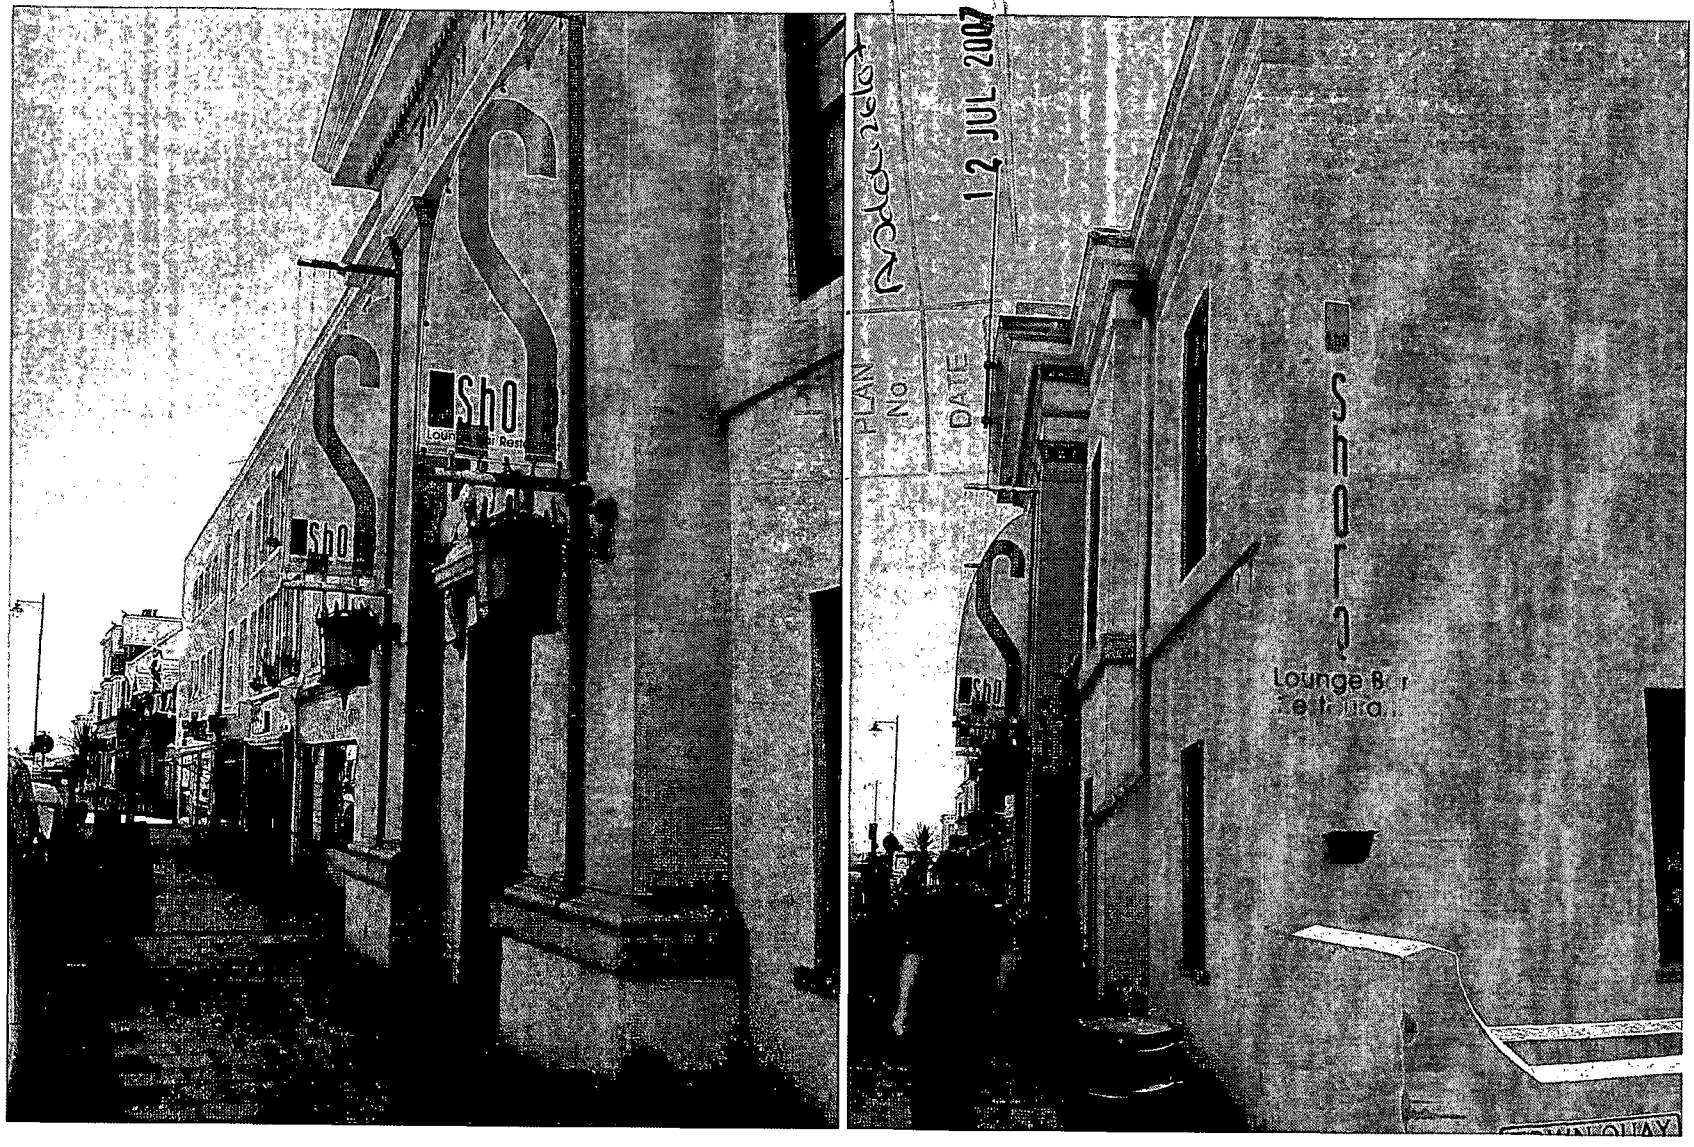


**Existing Banners – To be removed and replaced with new "Prezzo" Banners.**

**Existing "Shore" text to be removed from side elevation, fixings holes made good and wall redecorated.**