amendments				
rev.	date	comment	auth.	chkd.
A	19.08.21	Minor amendments to annotations	RB	GI
B	25.08.21	Minor amendments to annotations	RB	GI

0 1 2 3 4 5 6 7 8 9 10

scale in metres 1:50

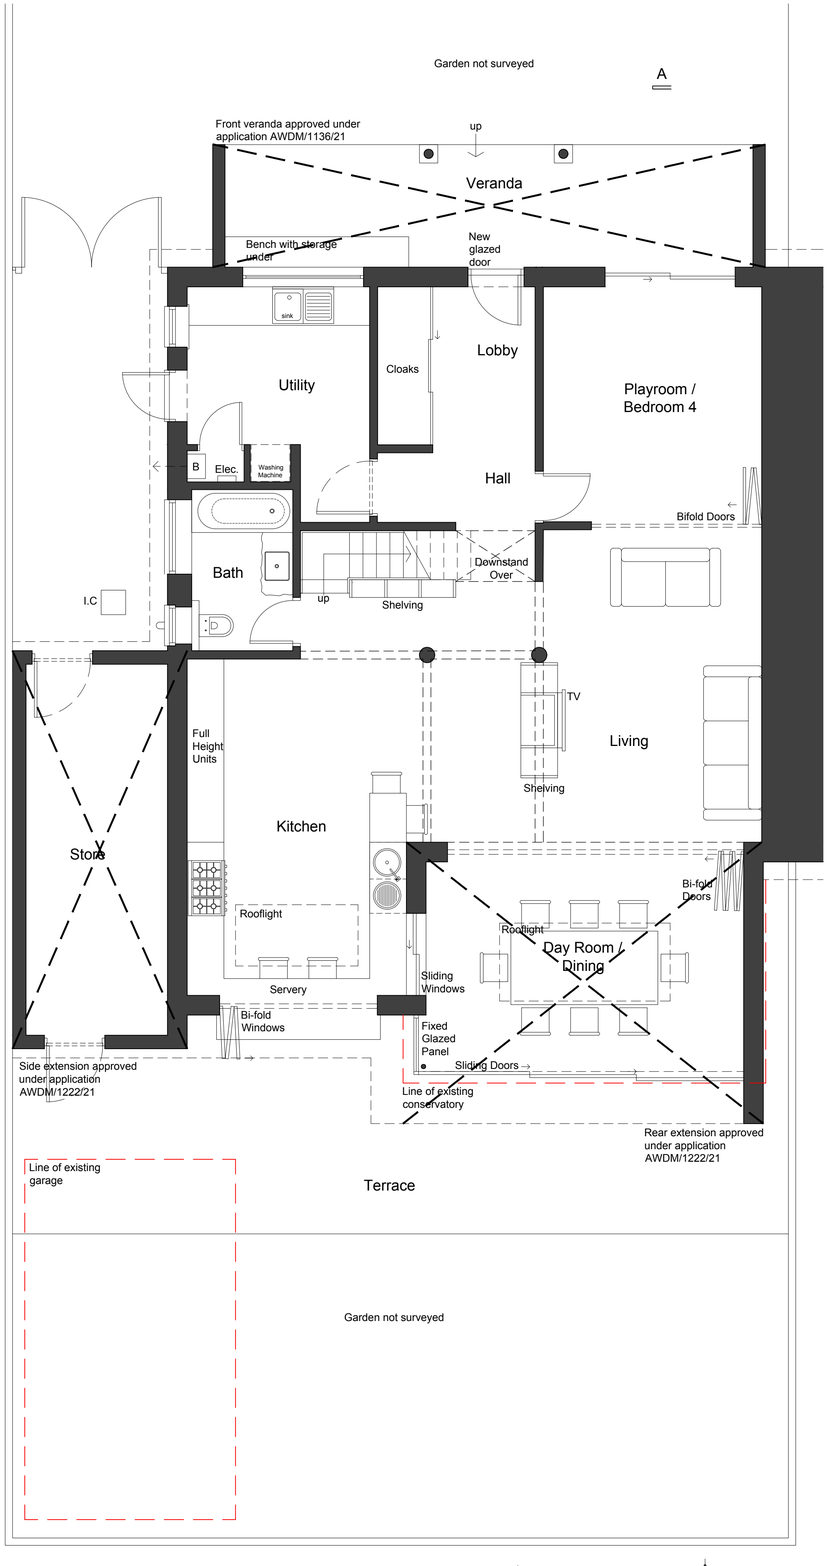

Ground Floor Plan 1:50

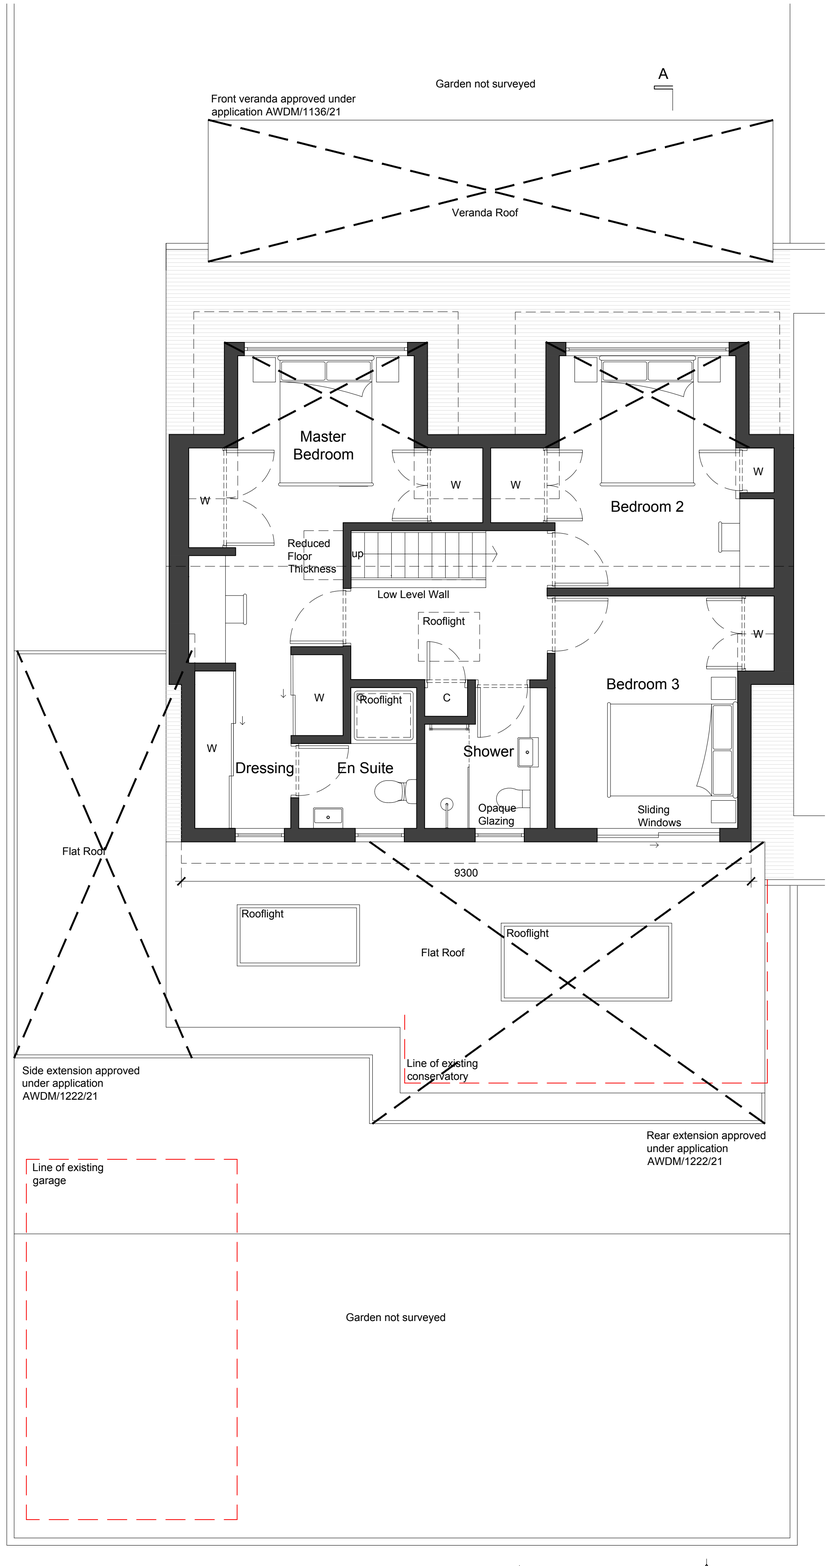

First Plan 1:50



Location Plan 1:1250

0 25 50 75 100

scale in metres 1:1250

n

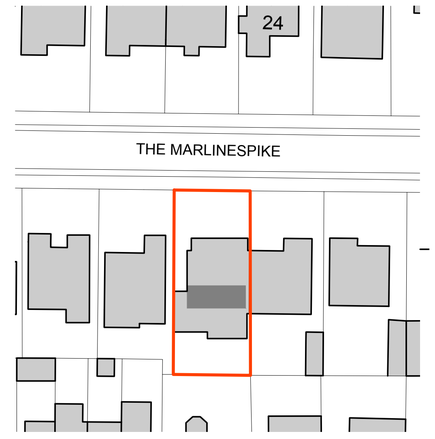

Block Plan 1:500

0 10 20 30 40

scale in metres 1:500

n

Key:

Areas of proposal not considered under this application

client		drawing number	revision
Mr and Mrs Hempenstall		0628.PL.010	B
project		drawing title	
23 The Marlinespike Shoreham By Sea BN43 5RD		Proposed Floor Plans Planning	
drawn by	checked by	riba work stage	date	scale/original sheet size
RB	GI	3	June '21	1:50/1:100 @ A1

www.abir.co.uk studio@abirarchitects.co.uk
Unit 1, Beta House, St John's Road, Hove, BN3 2FX, United Kingdom
Hove +44 (0)1273 724 384
Company No 08877117 VAT No 971 4147 17

© ABIR Architects Ltd. Check all dimensions on site before work is undertaken. All goods, materials and workmanship to conform with current building regulations, BSS and COP's.

ABIR architects

RIBA Chartered Practice