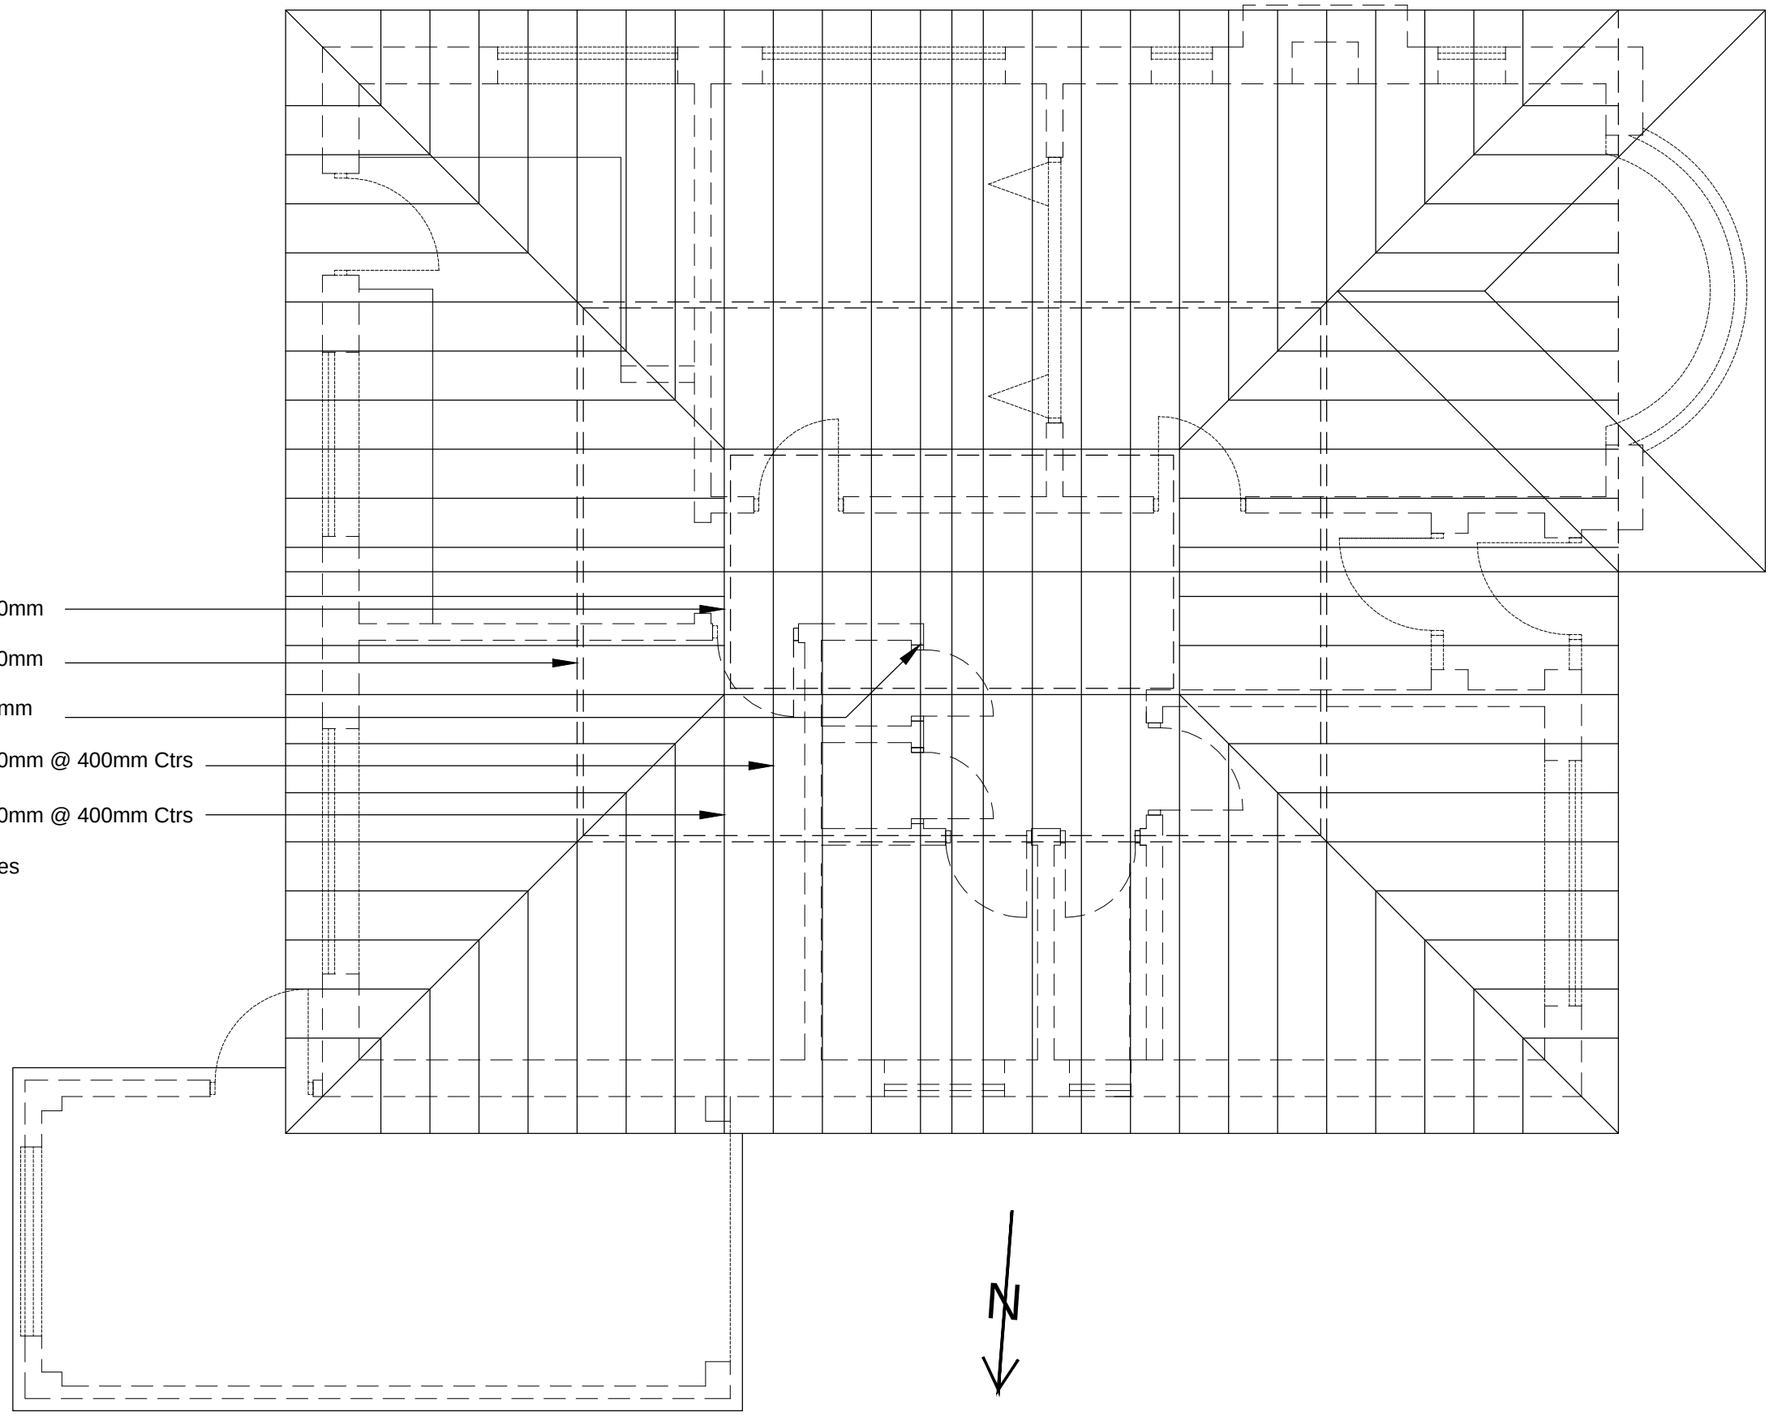

Upper Purlin	50mm x 100mm
Lower Purlin	75mm x 150mm
Collar Ties	40mm x 70mm
Rafters	50mm x 100mm @ 400mm Ctrs
Ceiling Joists	50mm x 100mm @ 400mm Ctrs
Roof Pitch	40.5 Degrees

Attic Floor Plan
SCALE : 1:50

-1 0 1 2 3 4 5 6 7 8 9 10
METRES

Architects
Martin Szczerbicki Associates Ltd.
Chartered Architects
128 Hollingbury Road
Brighton, BN1 7JD
e-mail msarch@virginmedia.com
Tel 01273 505626

Project
Rear Extension and
Attic Conversion
Location
32 Frobisher Way,
Goring By Sea,
Worthing, BN12 6EX

Drawing Title
Existing
Roof Structure

Drawing No.	**24.10.01- 2A**
Scale	**1/50**
Date	**04/2025**
Sheet Size	**A3**