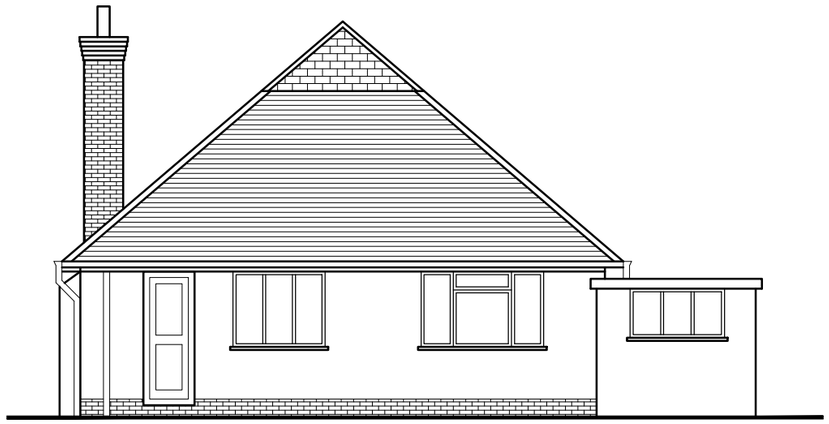

East Elevation
SCALE : 1:100



South Elevation
SCALE : 1:100



West Elevation
SCALE : 1:100

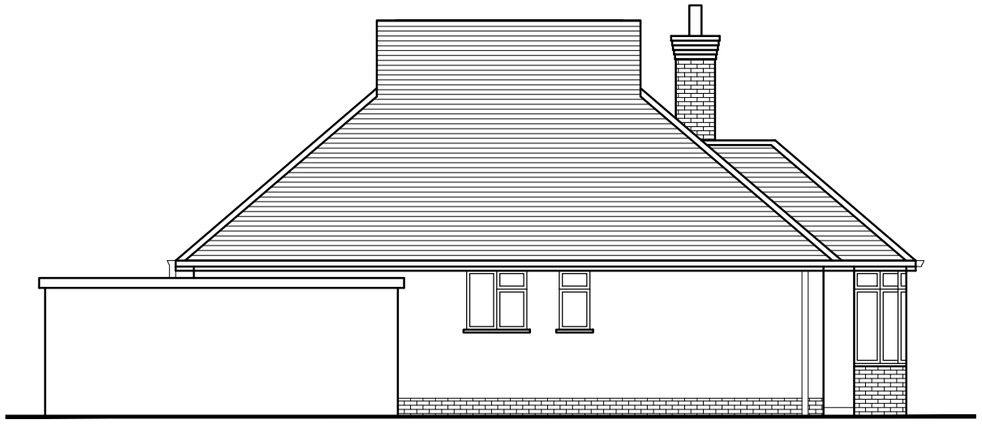

North Elevation
SCALE : 1:100

-1 0 1 2 3 4 5 6 7 8 9 10
METRES

Architects
Martin Szczerbicki Associates Ltd.
Chartered Architects
128 Hollingbury Road
Brighton, BN1 7JD
e-mail msarch@virginmedia.com
Tel 01273 505626

Project
Rear Extension and
Attic Conversion
Location
32 Frobisher Way,
Goring By Sea,
Worthing, BN12 6EX

Drawing Title
Existing
Elevations

Drawing No.	**24.10.01-3 A**
Scale	**1/100**
Date	**04/2025**
Sheet Size	**A3**