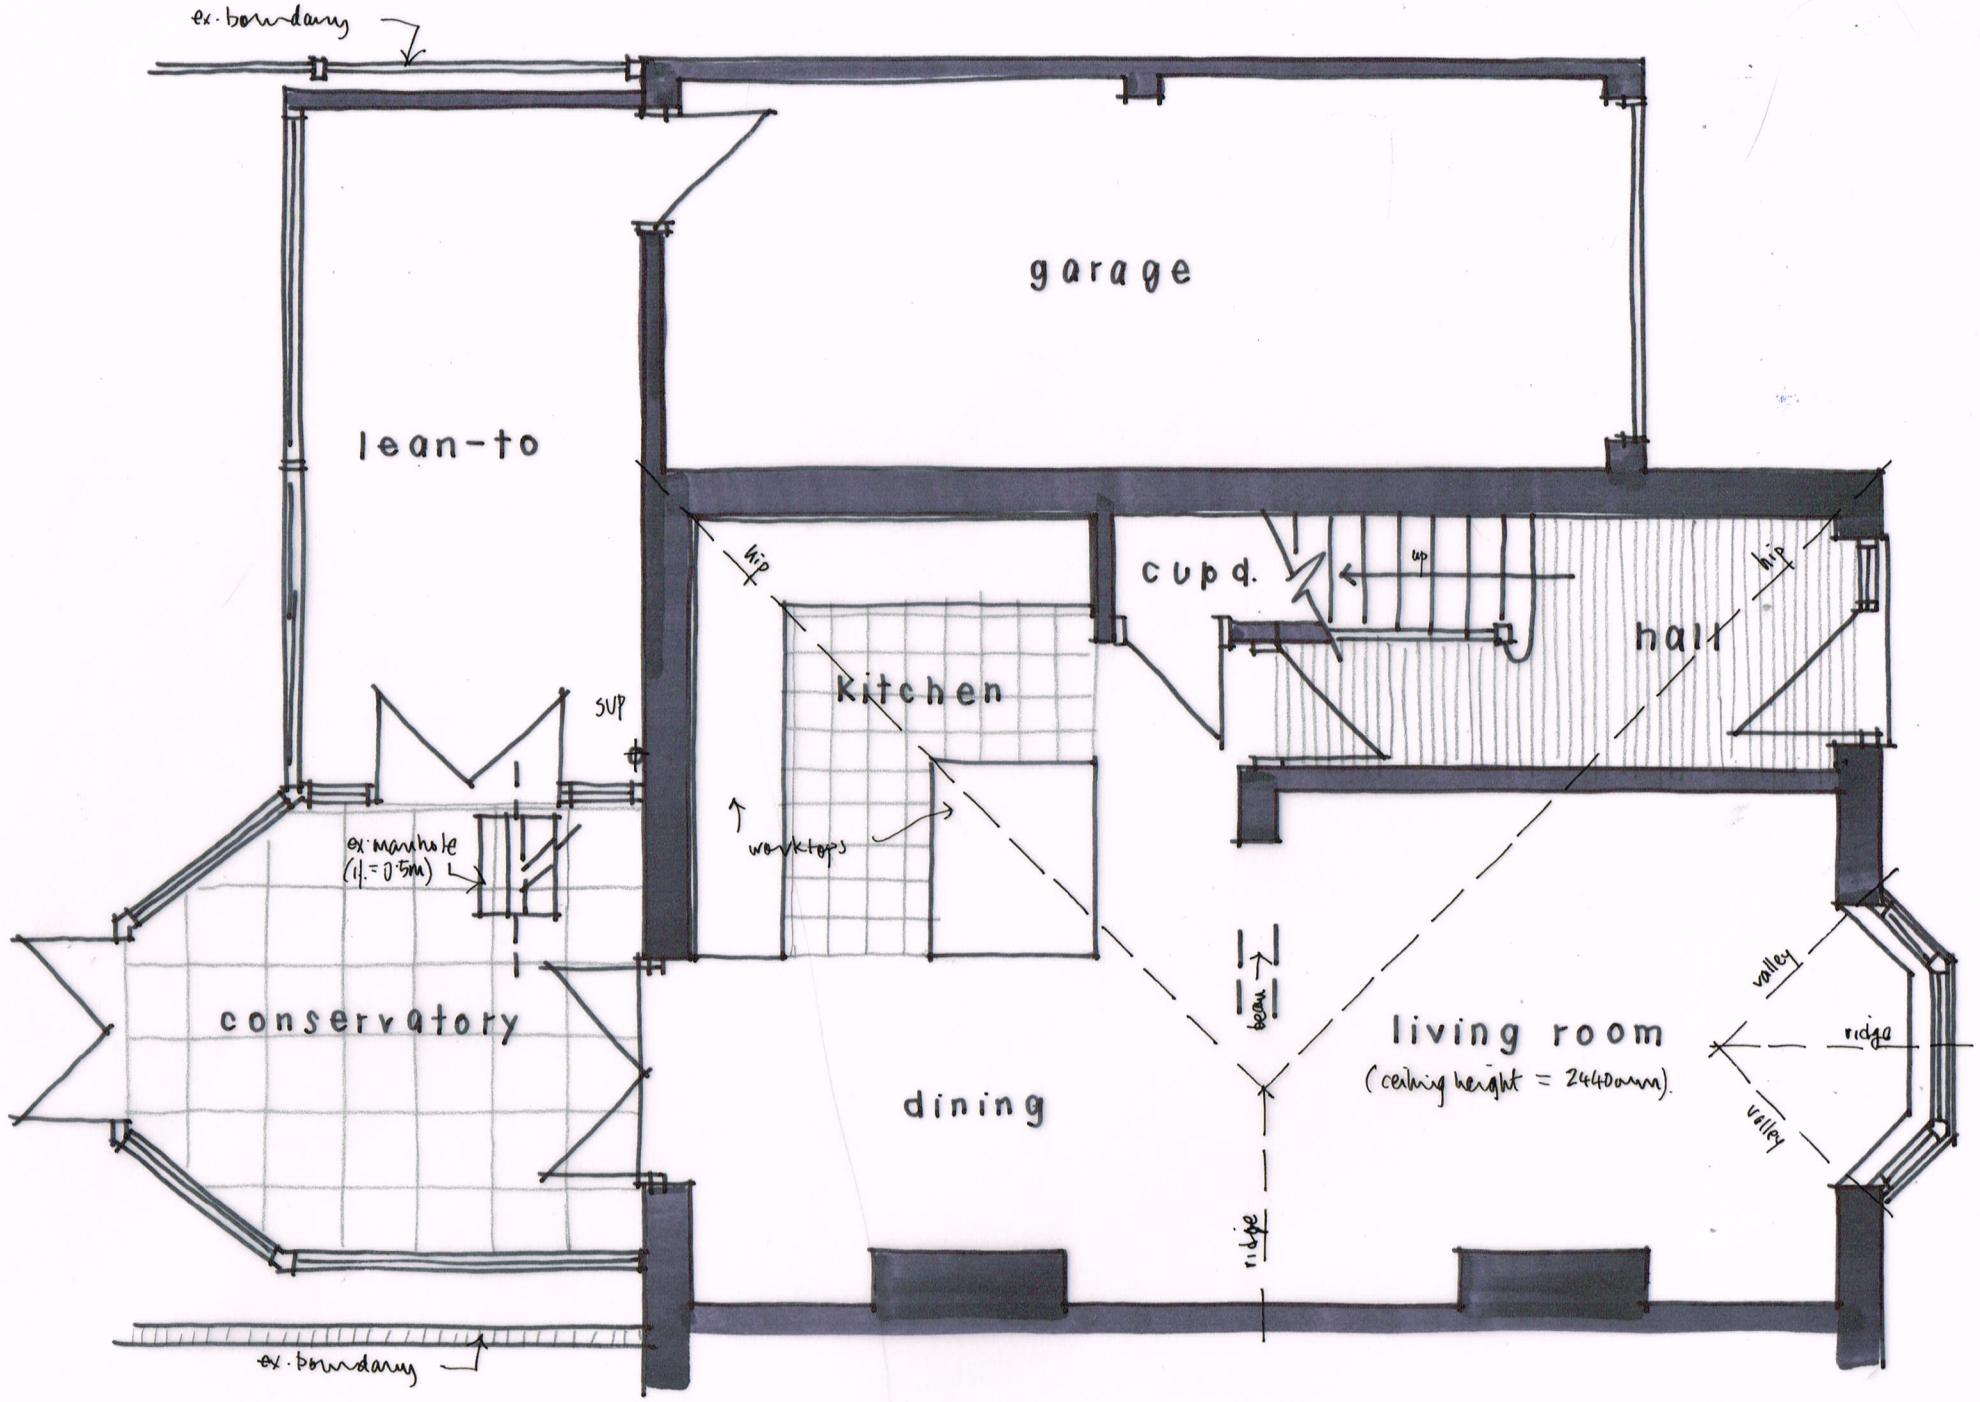


N

Wayne Gander MCIAT
Architectural Technologist
98 Durrington Lane, Worthing
West Sussex BN13 2RQ
E : waynegander08@gmail.com

GROUND FLOOR PLAN 1:50 @ A3

0 1 2 3 4 5m
metres

19 ORCHARD AVENUE, LANCING
Existing details 07 Oct 2020