Parking area to be developed at an early stage including and service runs, ducts and drainage to allow establishement of welfare compound with deisgnated pedestrian foot path, suitabely segraegated from site plant.

Double access gate for material deliveries and single pedestrian entrance gate secured with digilock to prevent unauthorised access.



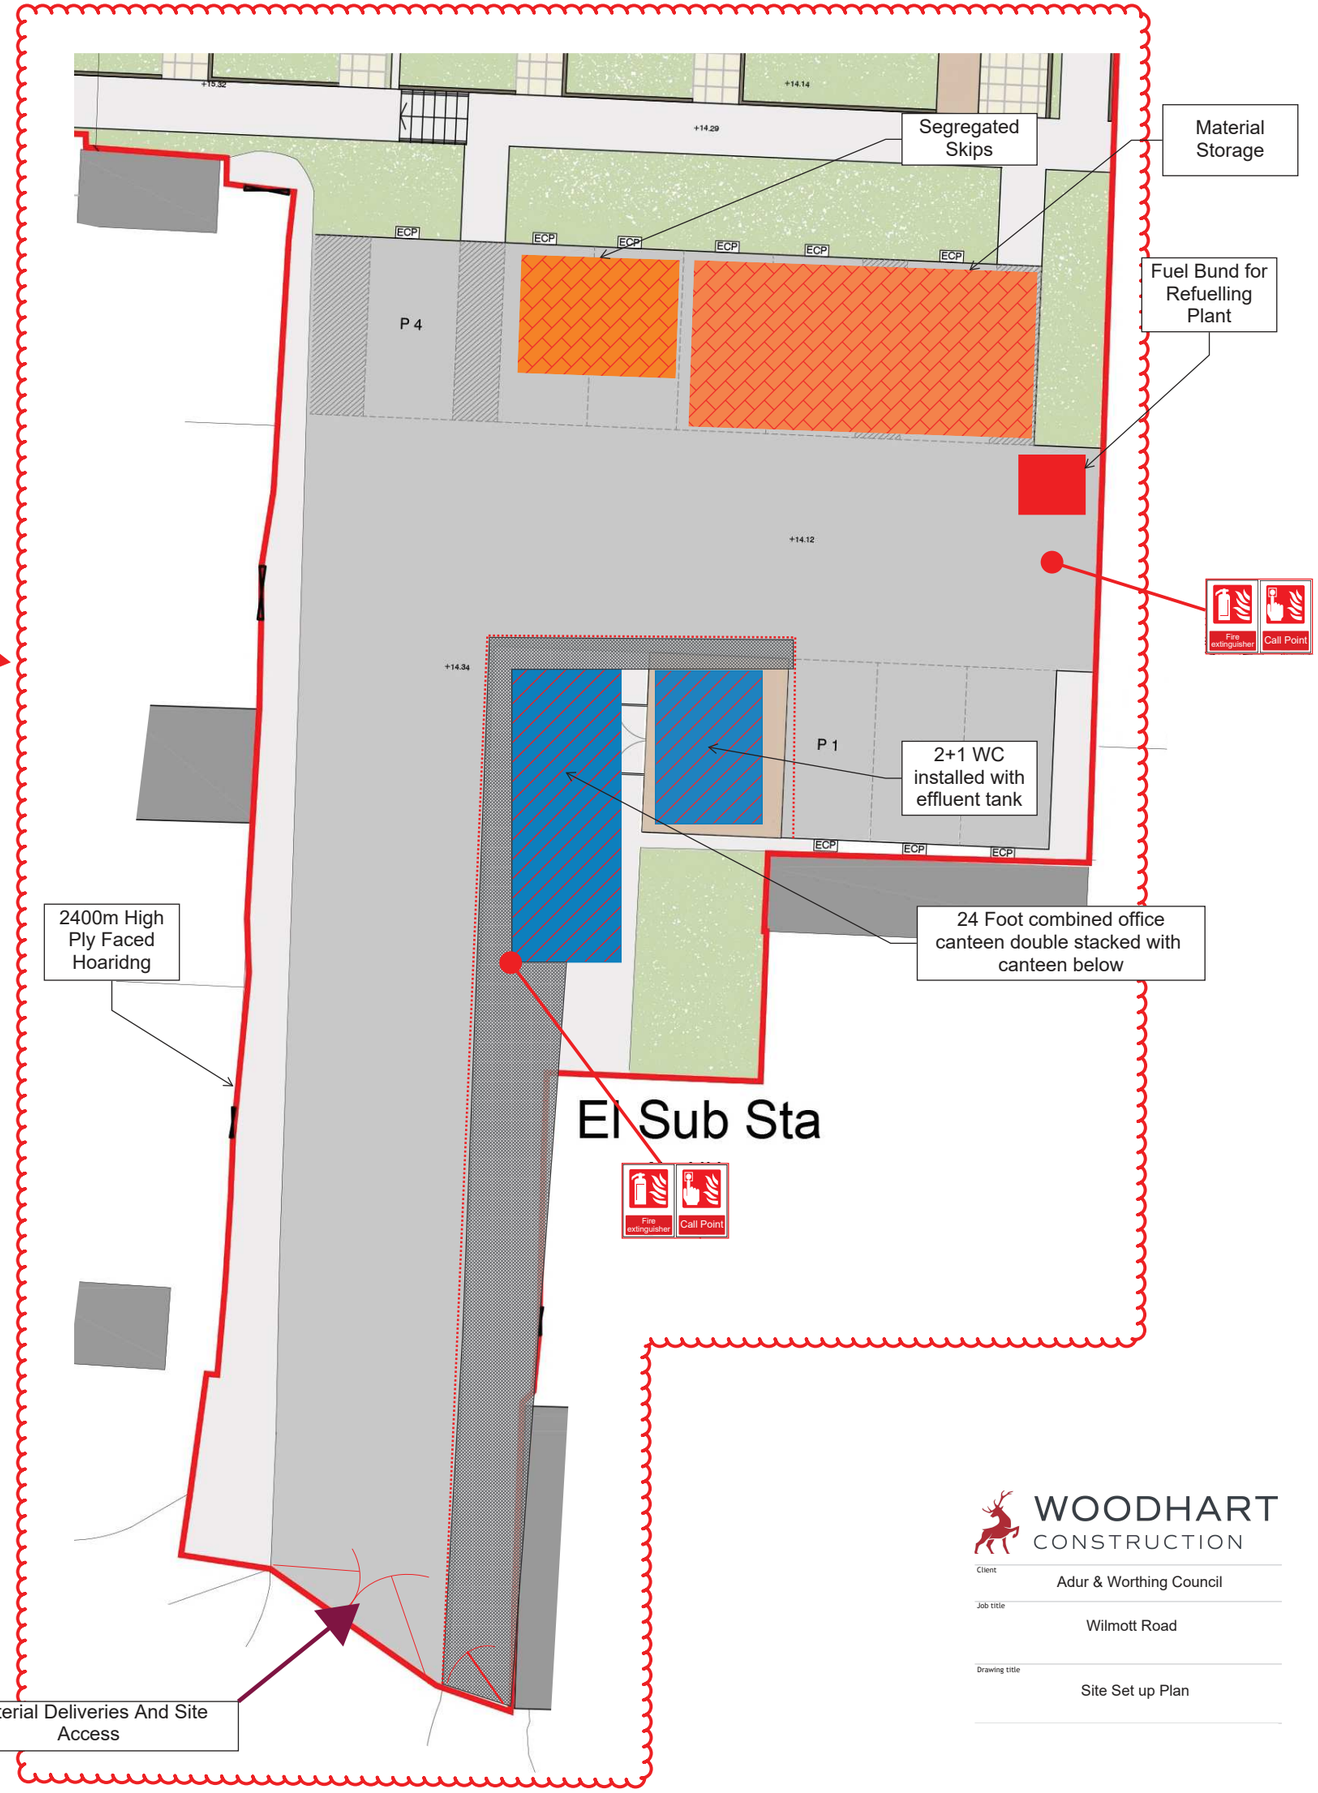



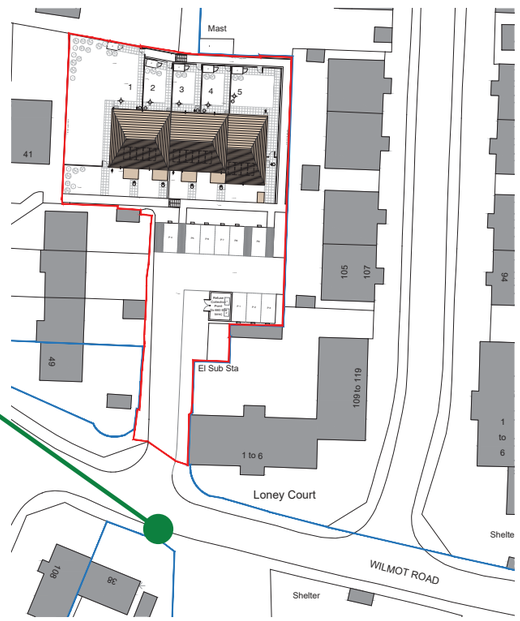

WOODHART CONSTRUCTION

Client: Adur & Worthing Council

Job title: Wilmott Road

Drawing title: Site Set up Plan