DO NOT SCALE FROM THIS DRAWING

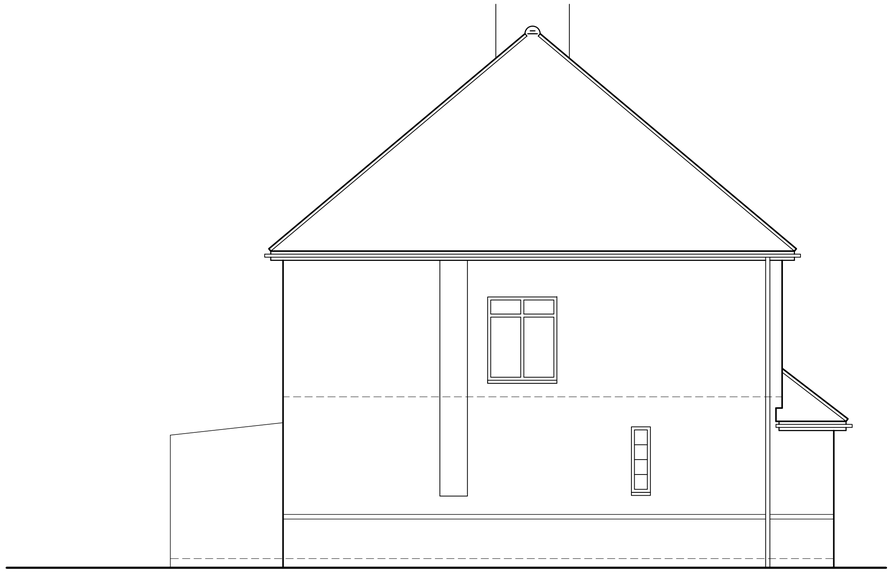

North Elevation

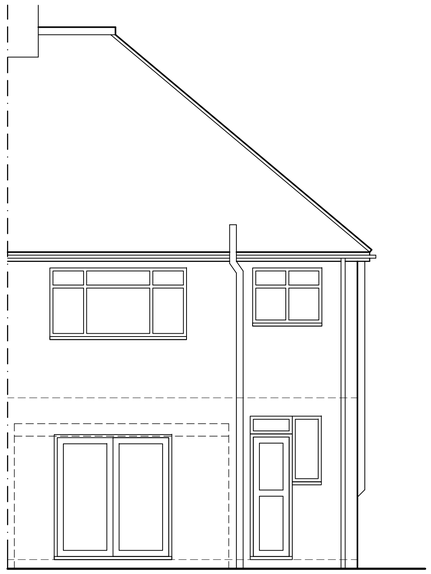

East Elevation

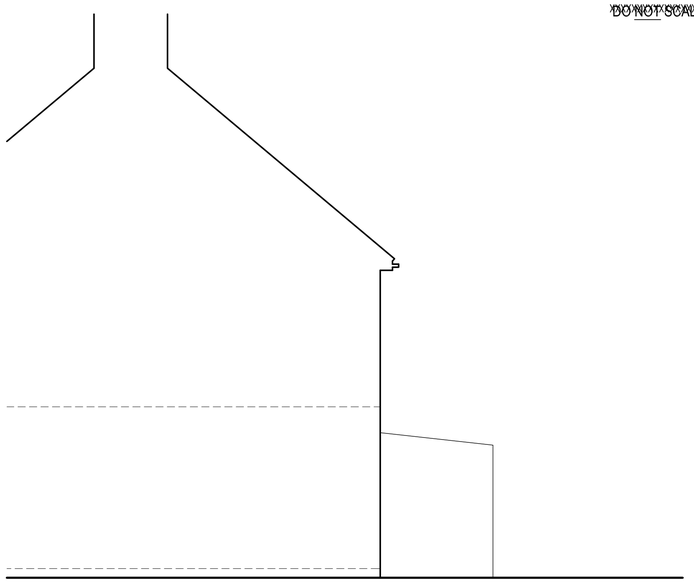

South Elevation

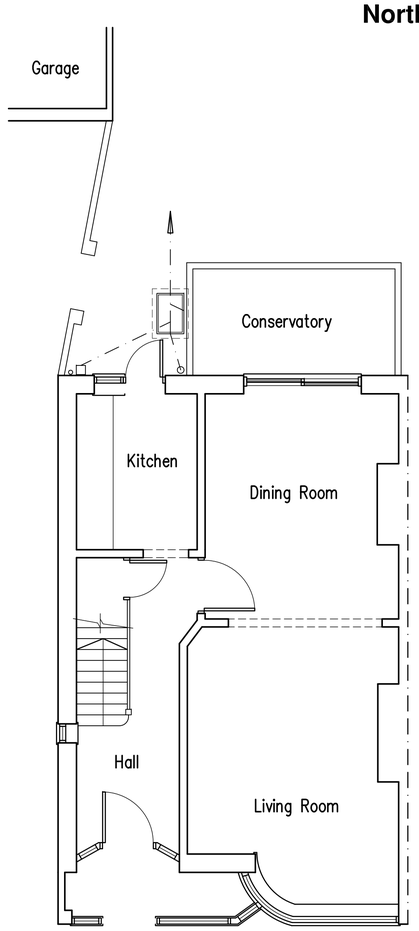

Ground Floor Plan

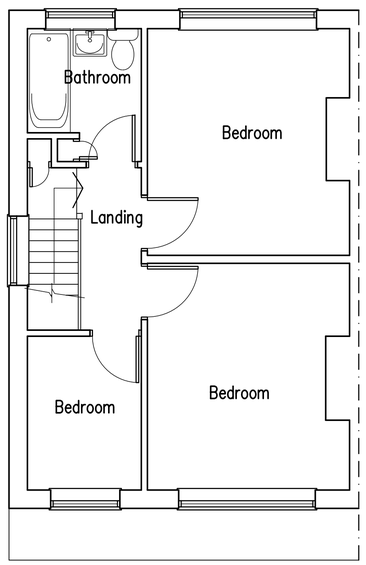

First Floor Plan

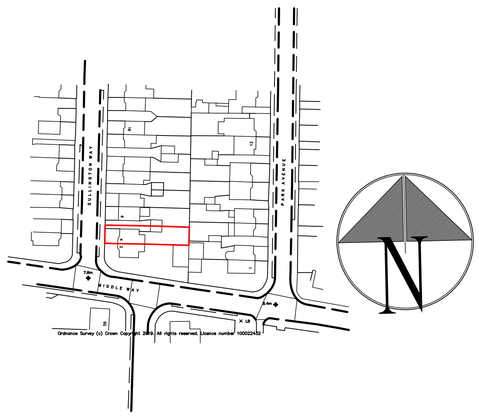

Location Plan 1:1250

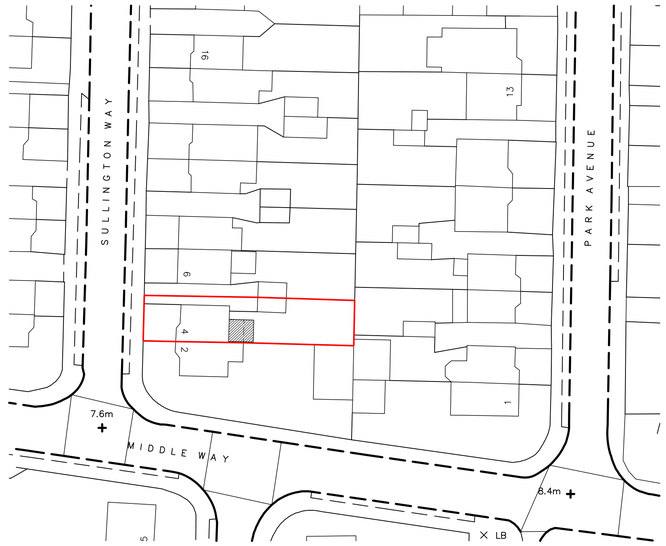

Block Plan 1:500

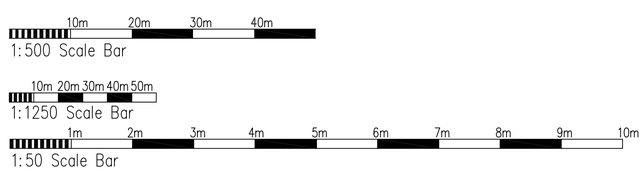

Proposed Single Storey Rear Extension at: 4 Sullington Way, Shoreham-By-Sea, West Sussex

rja Planning & Building Consultants Ltd.
9 Sea Spray Avenue
Shoreham-By-Sea
West Sussex BN43 5PR
t: 01273 467297 mob: 07971 375739
e: rex@rjapbc.co.uk web: www.rjapbc.co.uk

Chartered Institute of Architectural Technologists

PROJECT: 4 Sullington Way, Shoreham-By-Sea
DRAWING TITLE: Existing Floor Plans & Elevations, Location & Block Plan
CLIENT: All Over Adur
DWG NO: 23945-02
REVISION:
SCALE: 1:50, 1:500, 1:1250
DATE: 07.09.23
DRAWN: rex