


Side Elevation - south east

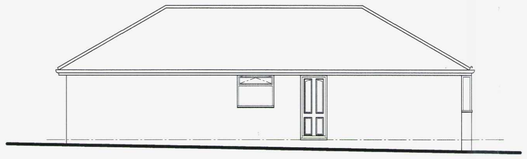


Side Elevation - north west




Front Elevation



Rear Elevation

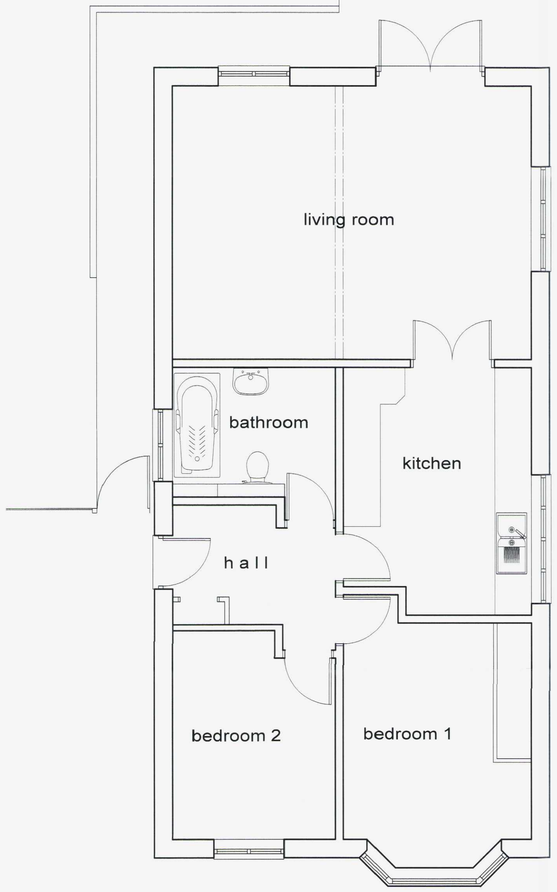


FLOOR PLAN & ELEVATIONS AS EXISTING

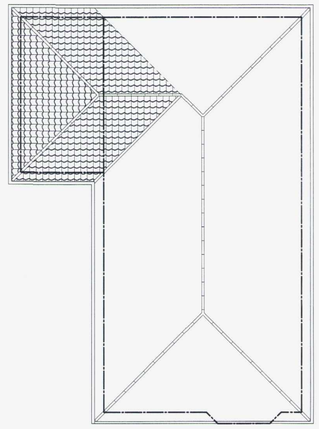

ROOF PLAN


all new materials to match existing

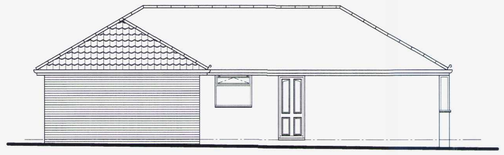


Side Elevation - north west



Front Elevation

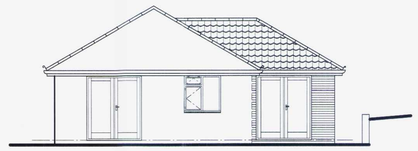

Rear Elevation

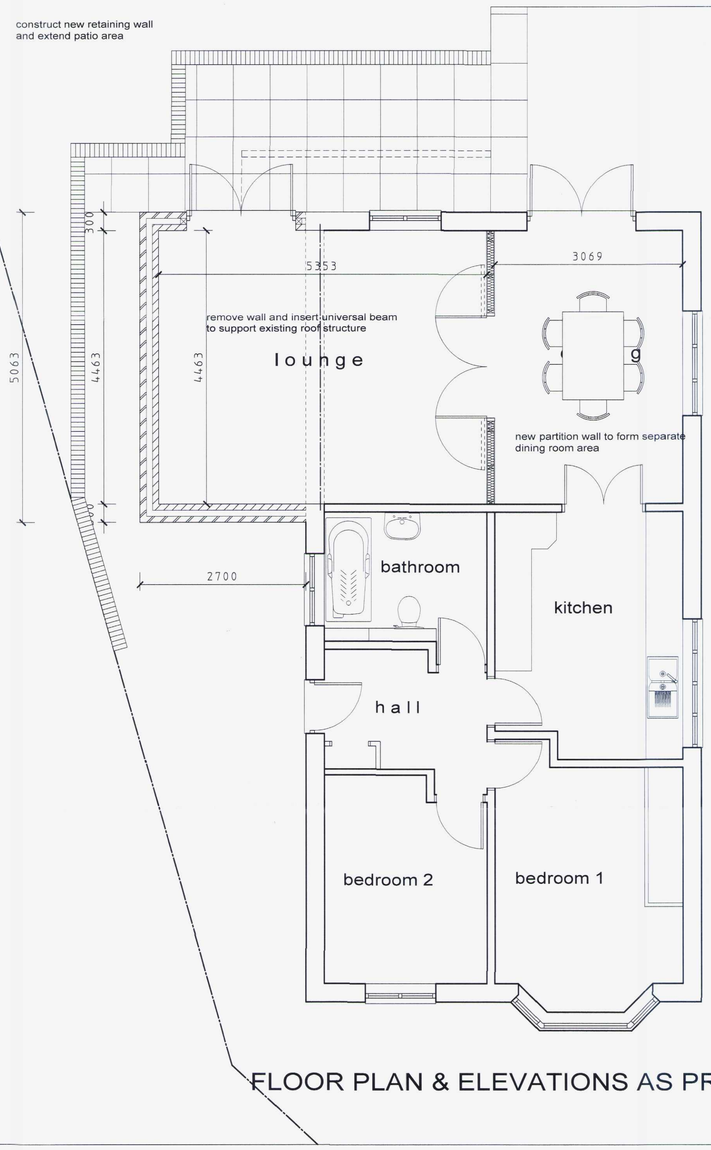

FLOOR PLAN & ELEVATIONS AS PROPOSED

ADUR & WORTHING
PLANNING SERVICES

PLAN	AWDM/0490/13
DATE VALID	- 8 AUG 2013

A		
	Date	Revisions

© copyright

Les Humphrey Associates
Architecture Chartered Surveyors Designers

The Studio - The Rocks
Ivy Dene Lane
Ashurst Wood
West Sussex RH19 3TN

telephone: 01342 315206 fax: 01342 313984
email: les@leshumphreyassociates.co.uk

RICS

Client
MR. SIMON BEECH

Job Title
Proposed Extension at:
34, Bramber Close,
Sompting,
West Sussex,
BN15 0JA

Drawing Title
PRELIMINARY DRAWING
FOR CLIENT APPROVAL

Scale 1 : 50 - 1 : 100

Date 09-05-2013 Drawn by l.a.h.

Drg. No. 80513-02 Rev