

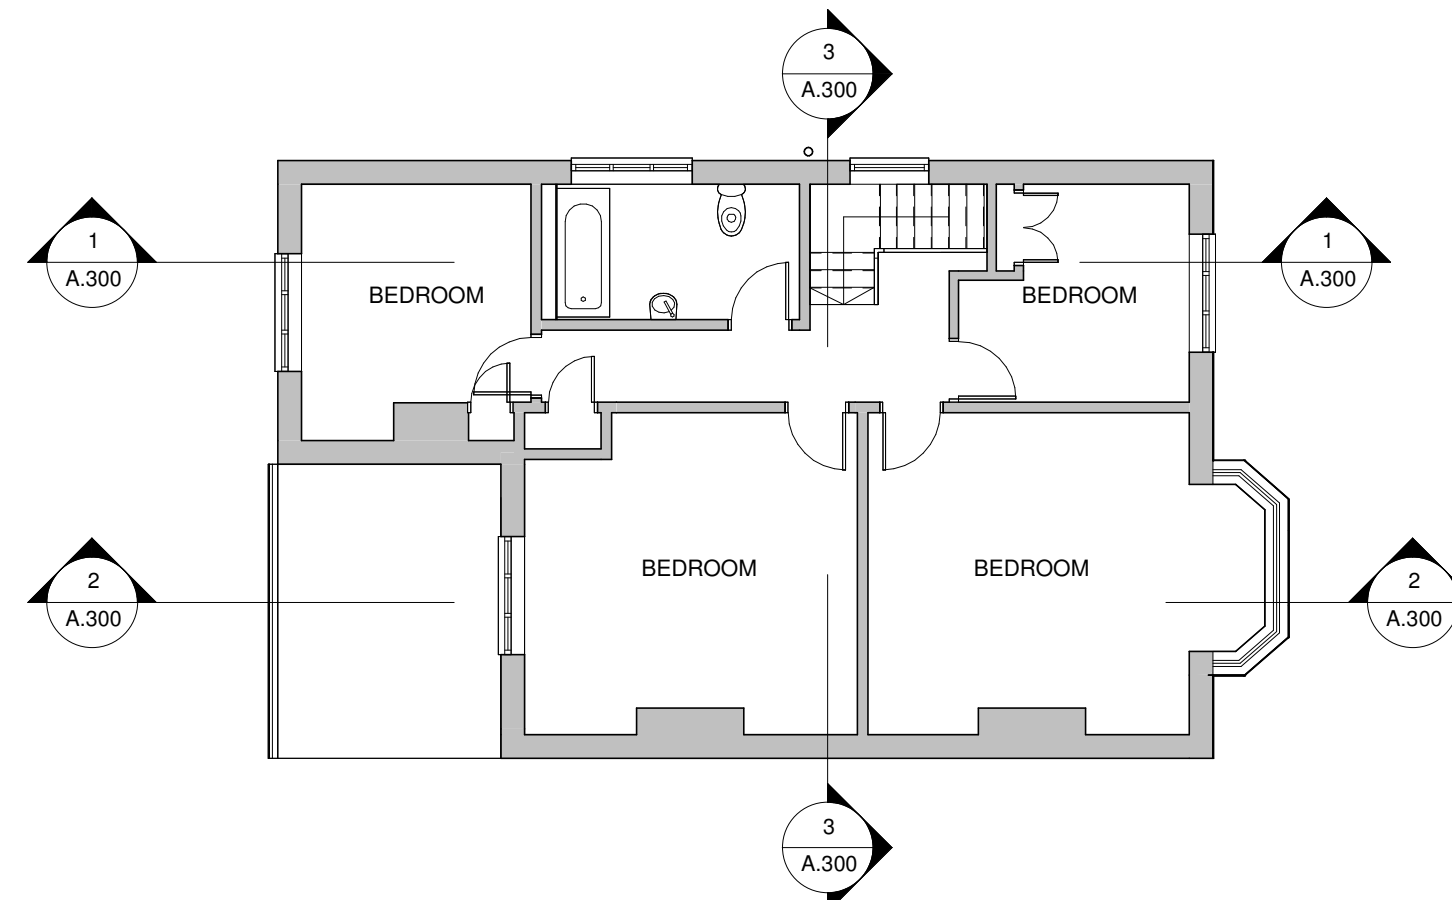


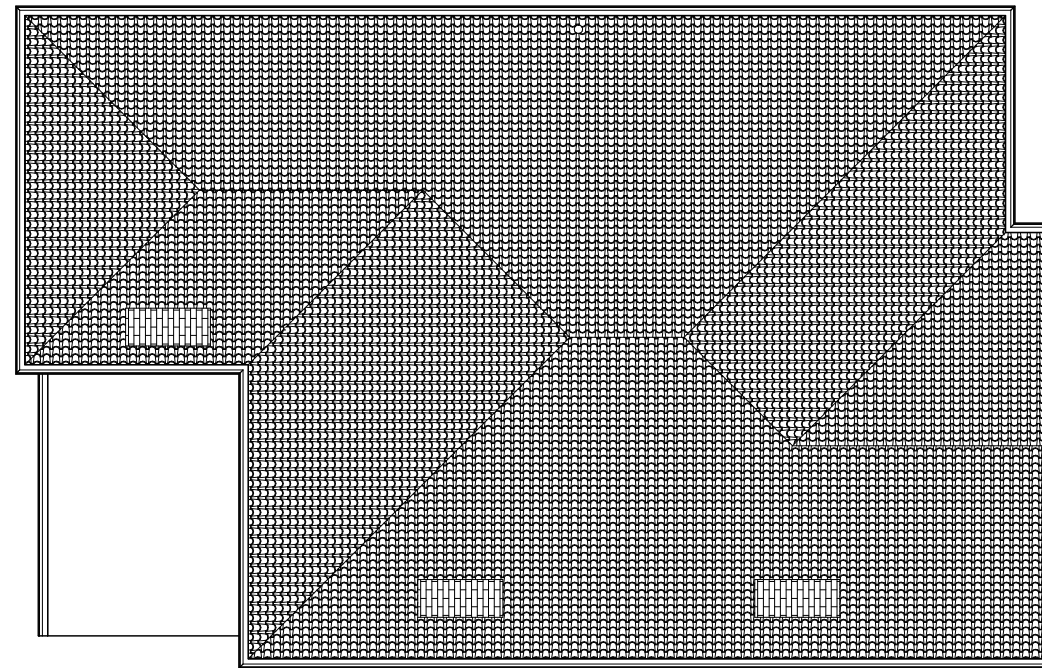

2 FIRST FLOOR
1 : 100

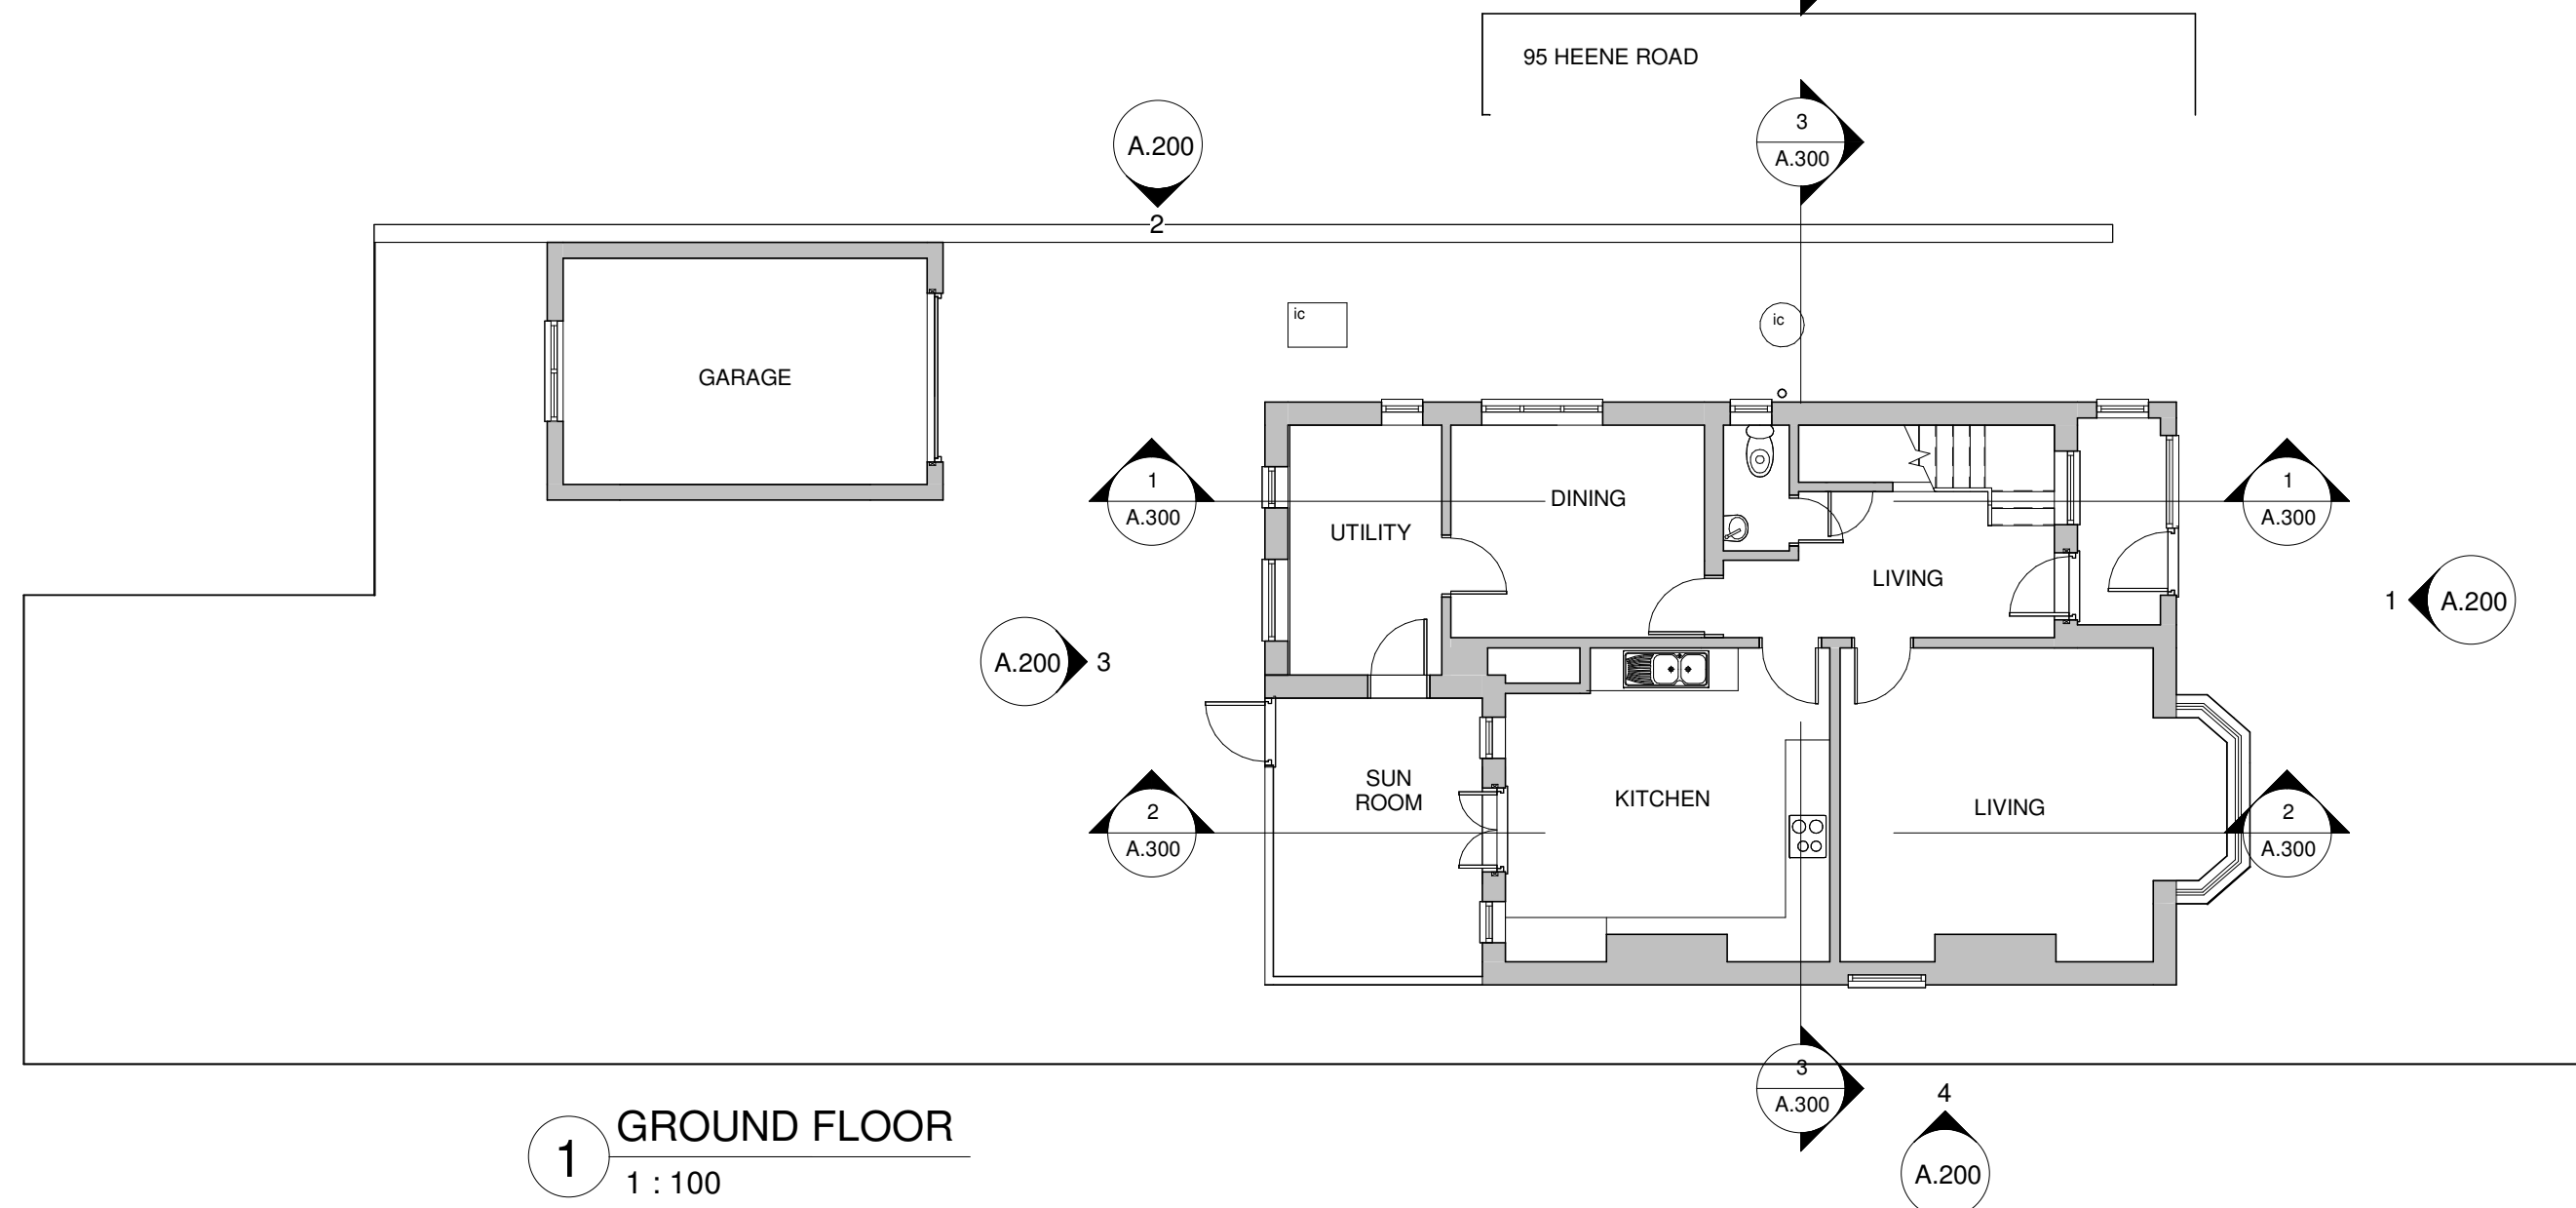

1 GROUND FLOOR
1 : 100

© KRONA DESIGN