



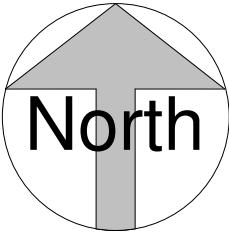


VISUAL SCALE 1:100 @ A2

DENOTES CEILING UNDER 1.8m

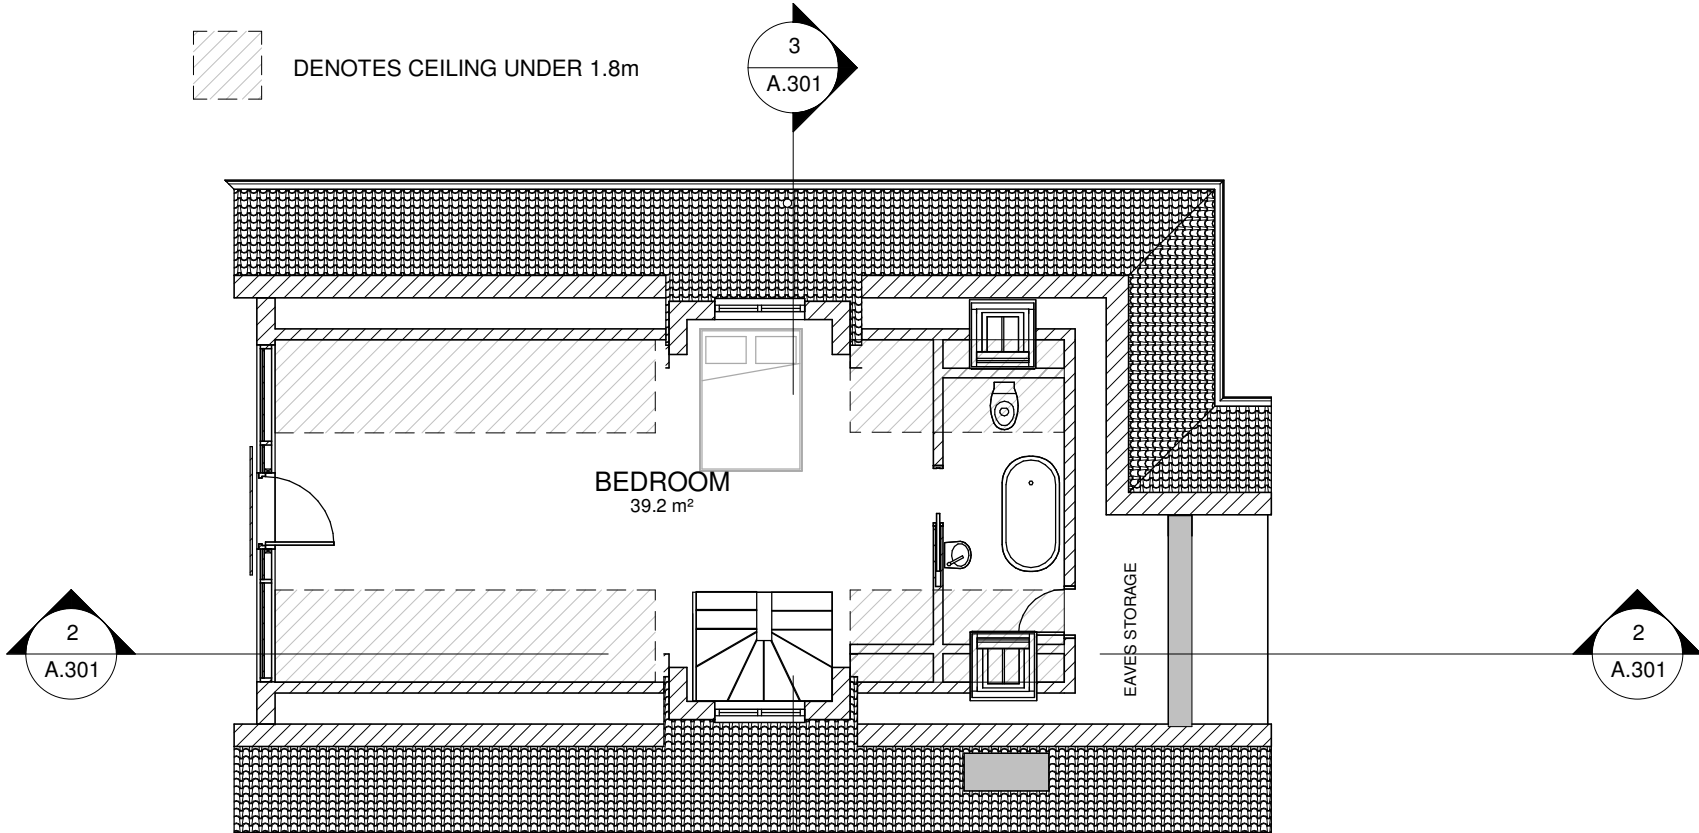

2 SECOND FLOOR
1 : 100

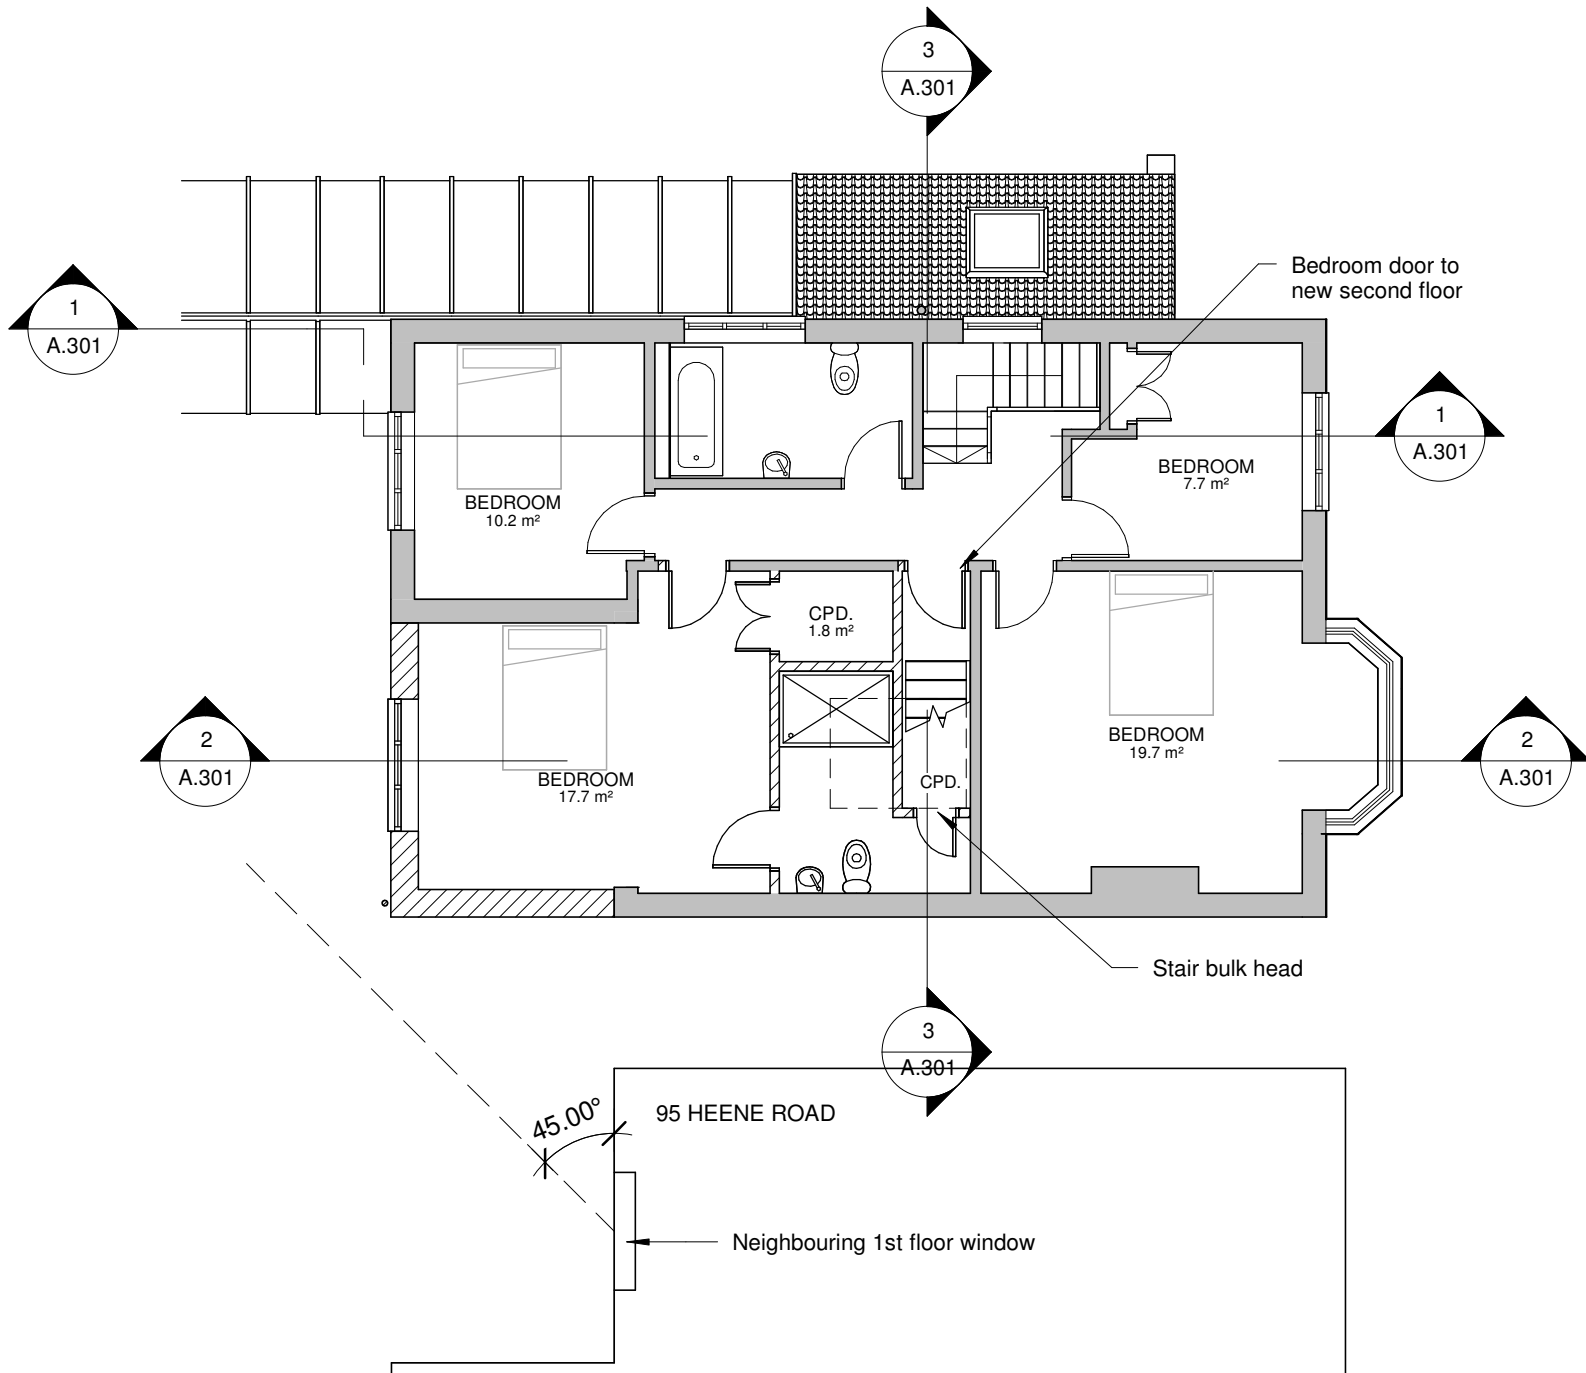

1 FIRST FLOOR
1 : 100

Rev	Description	Date



info@kronadesign.co.uk
kronadesign.co.uk
01903 256150

PROJECT

Development

ADDRESS

97 Heene Road
Worthing
West Sussex

TITLE

Proposed Plans

CLIENT

Sarah Chung &
Hardeep Singh

DRAWN JLB	STATUS Design	DATE 01/04/26
SCALE (@ A2) 1 : 100	PROJECT NUMBER KD.1865	
DRAWING NUMBER A.102		REV C