




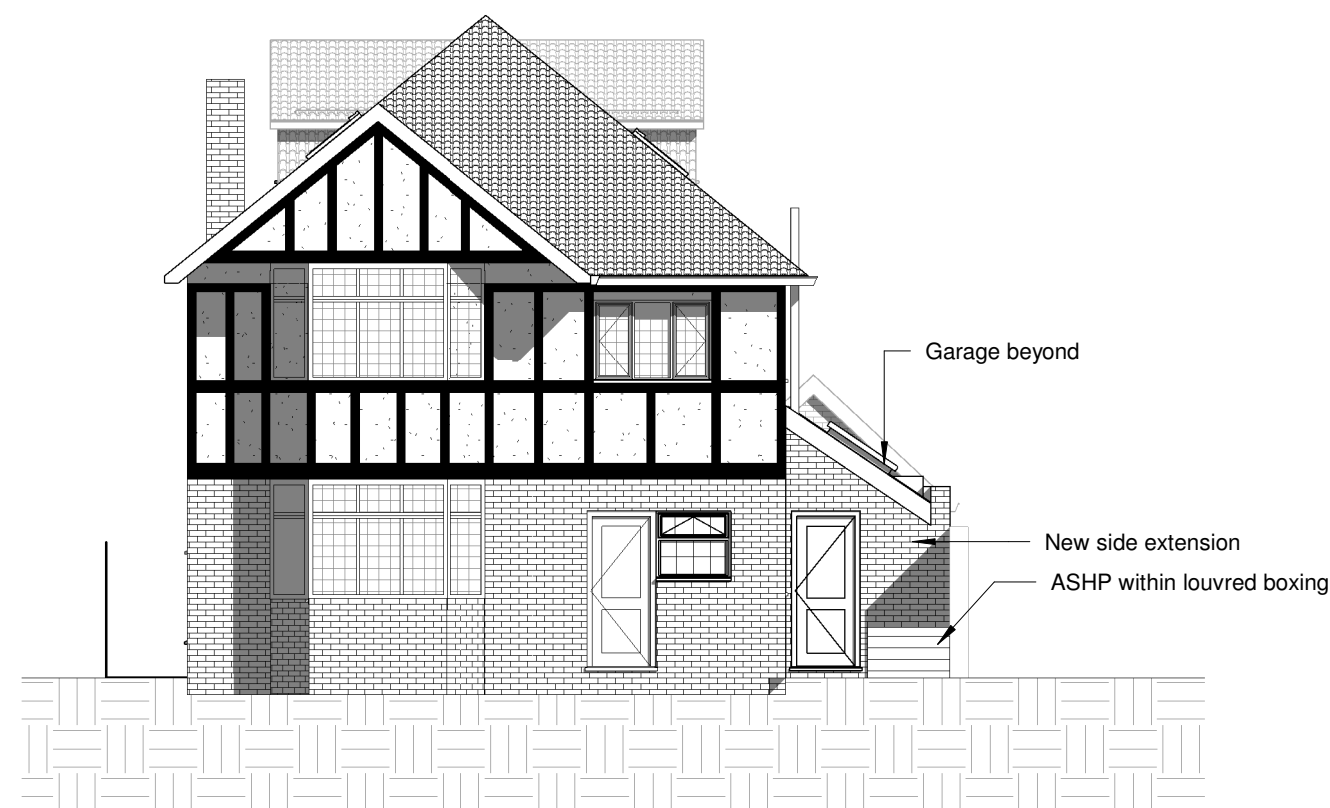


1 ELEVATION FACING EAST
1 : 100

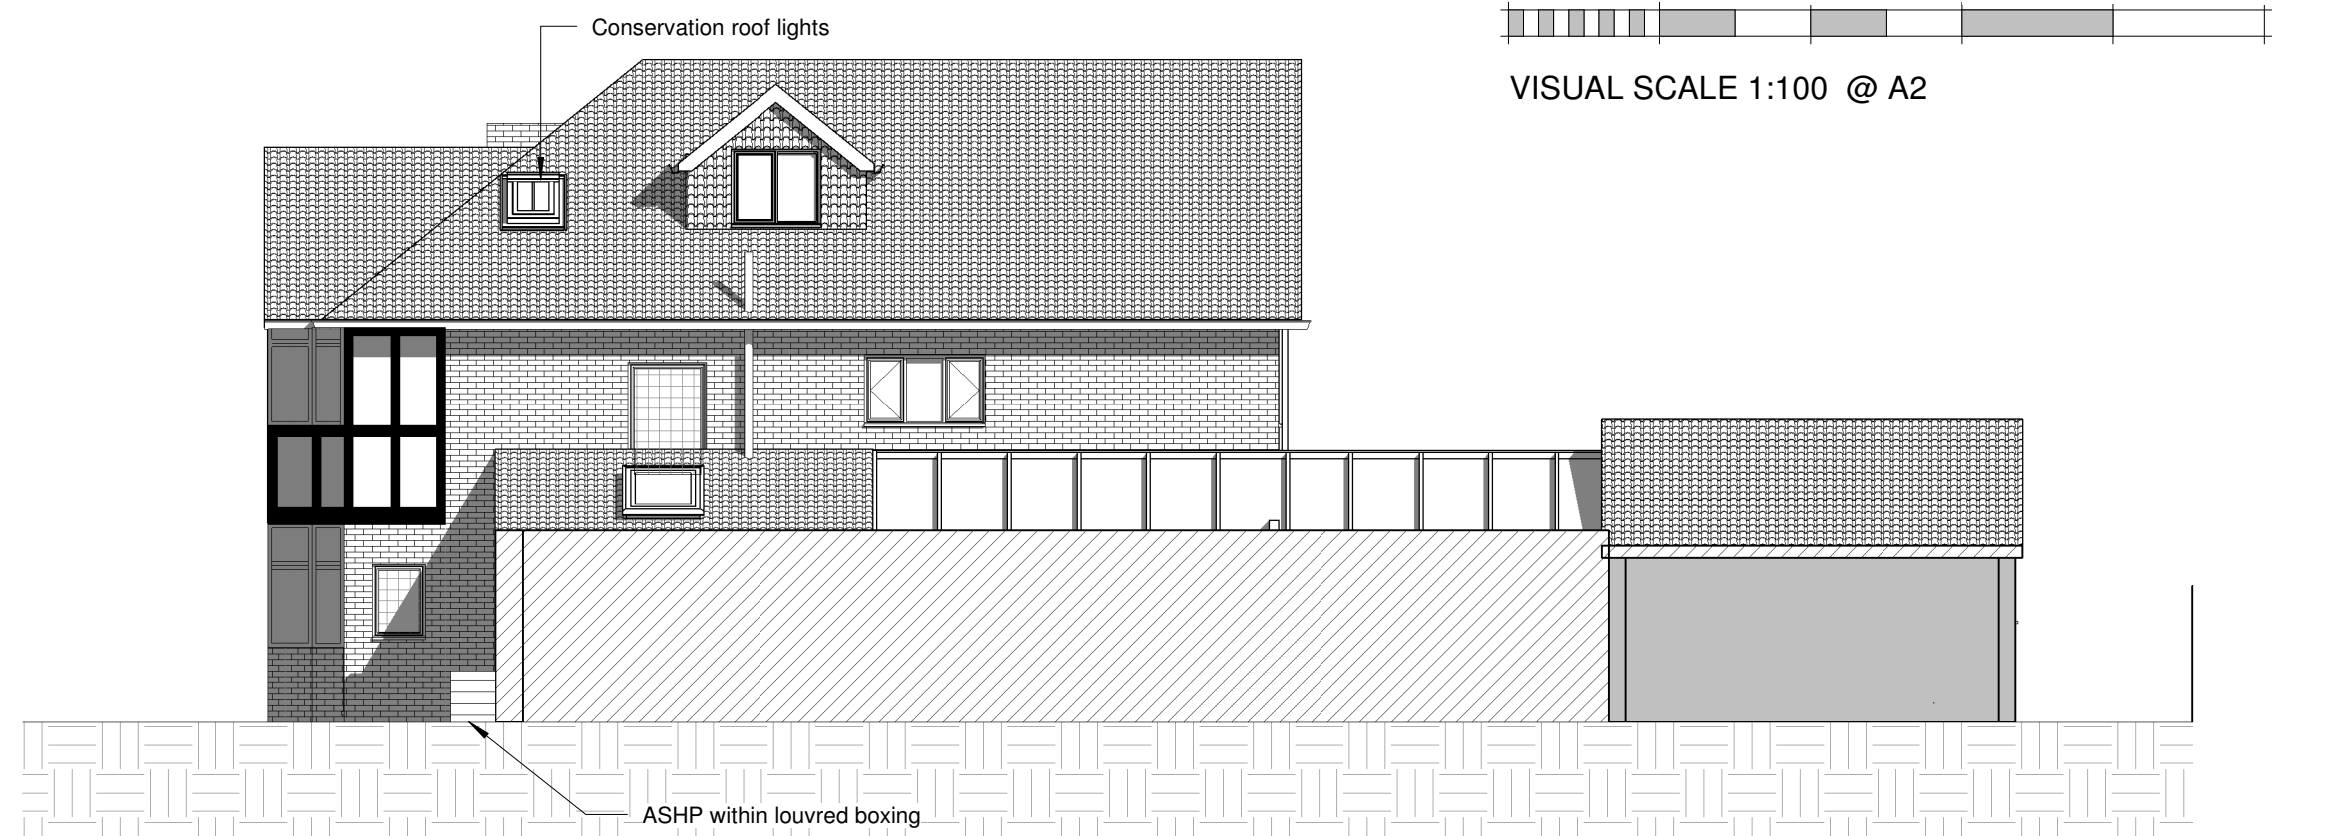

2 ELEVATION FACING NORTH
1 : 100

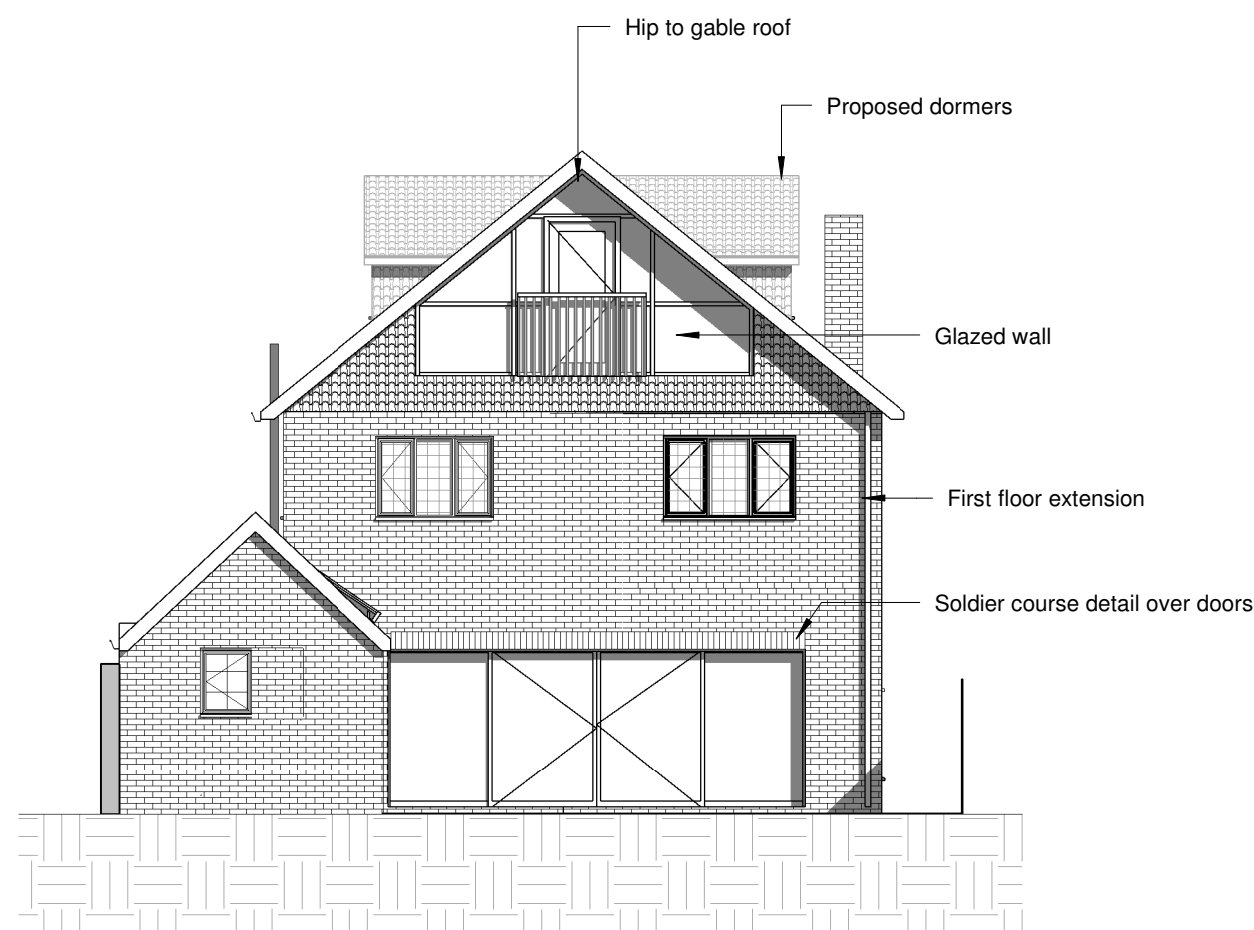

3 ELEVATION FACING WEST
1 : 100

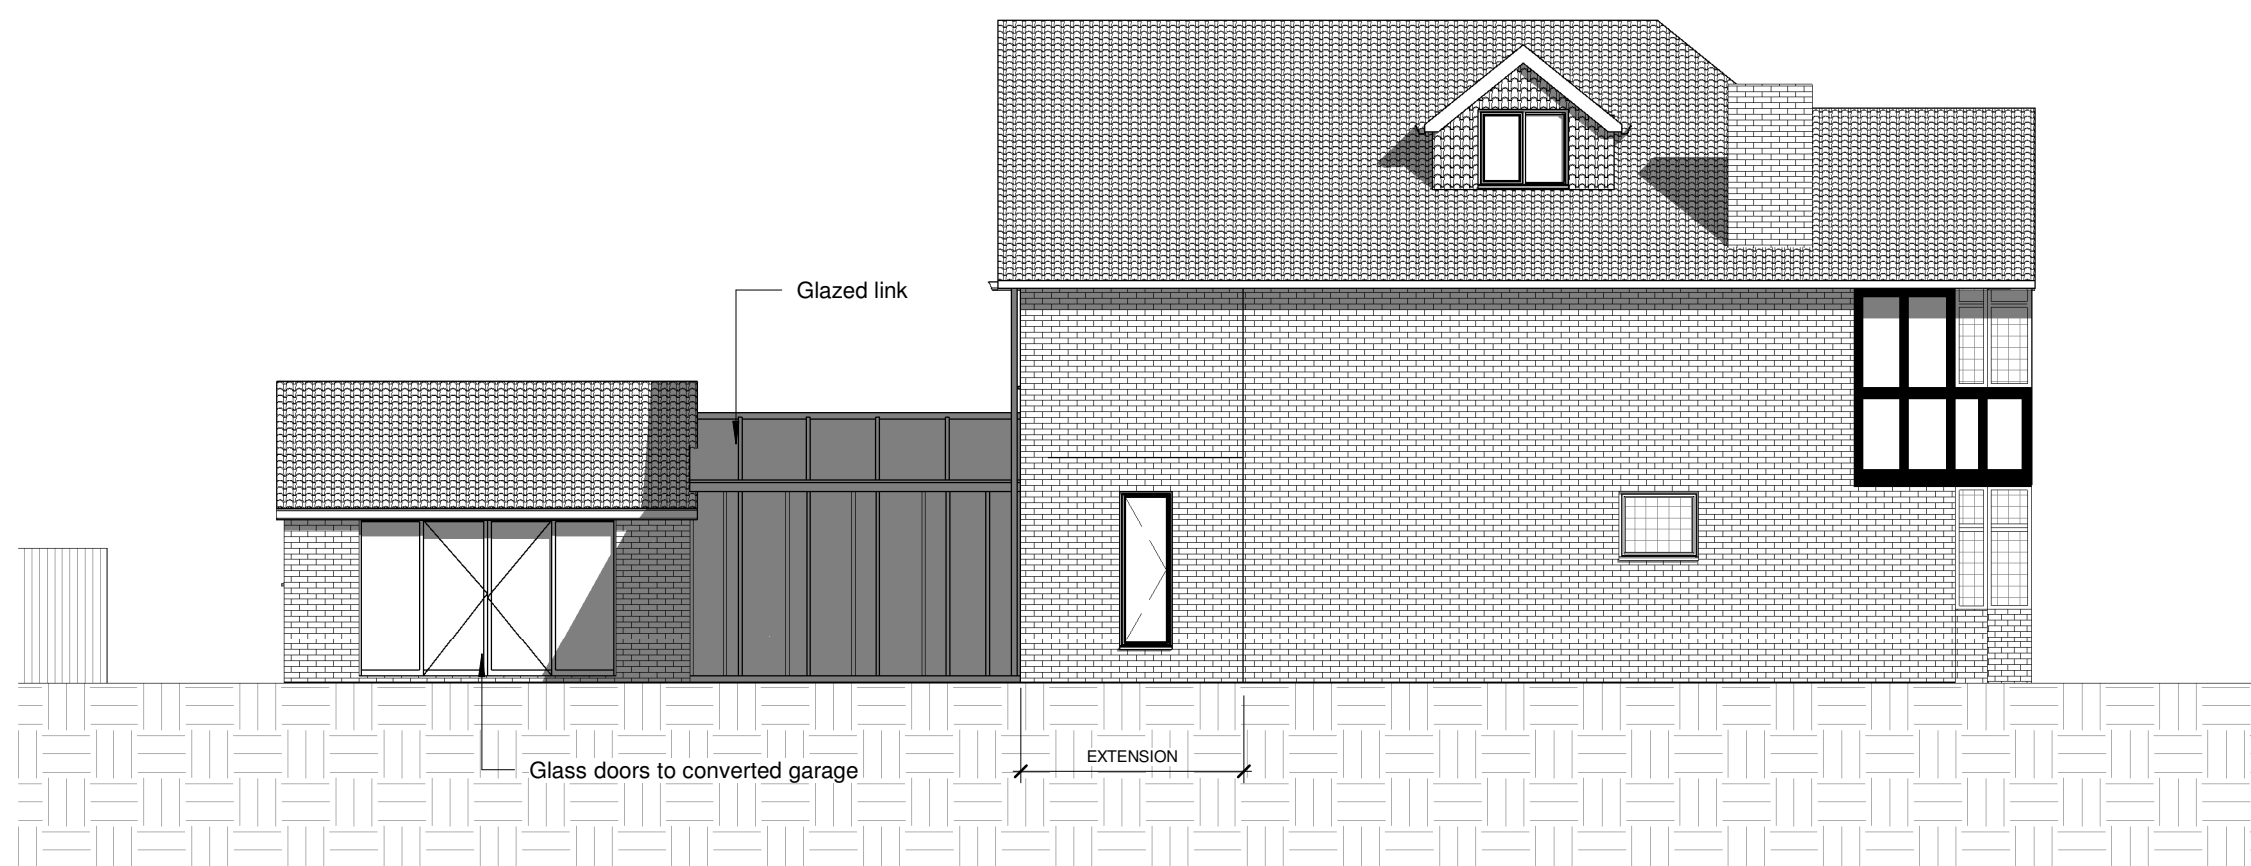

4 ELEVATION FACING SOUTH
1 : 100

Rev	Description	Date



info@kronadesign.co.uk
kronadesign.co.uk
01903 256150

PROJECT

Development

ADDRESS

97 Heene Road
Worthing
West Sussex

TITLE

Proposed Elevations

CLIENT

Sarah Chung &
Hardeep Singh

DRAWN JLB	STATUS Design	DATE 01/04/26
--------------	------------------	------------------

SCALE (@ A2) 1 : 100	PROJECT NUMBER KD.1865
-------------------------	---------------------------

DRAWING NUMBER A.201	REV C
--------------------------------	-----------------

© KRONA DESIGN