




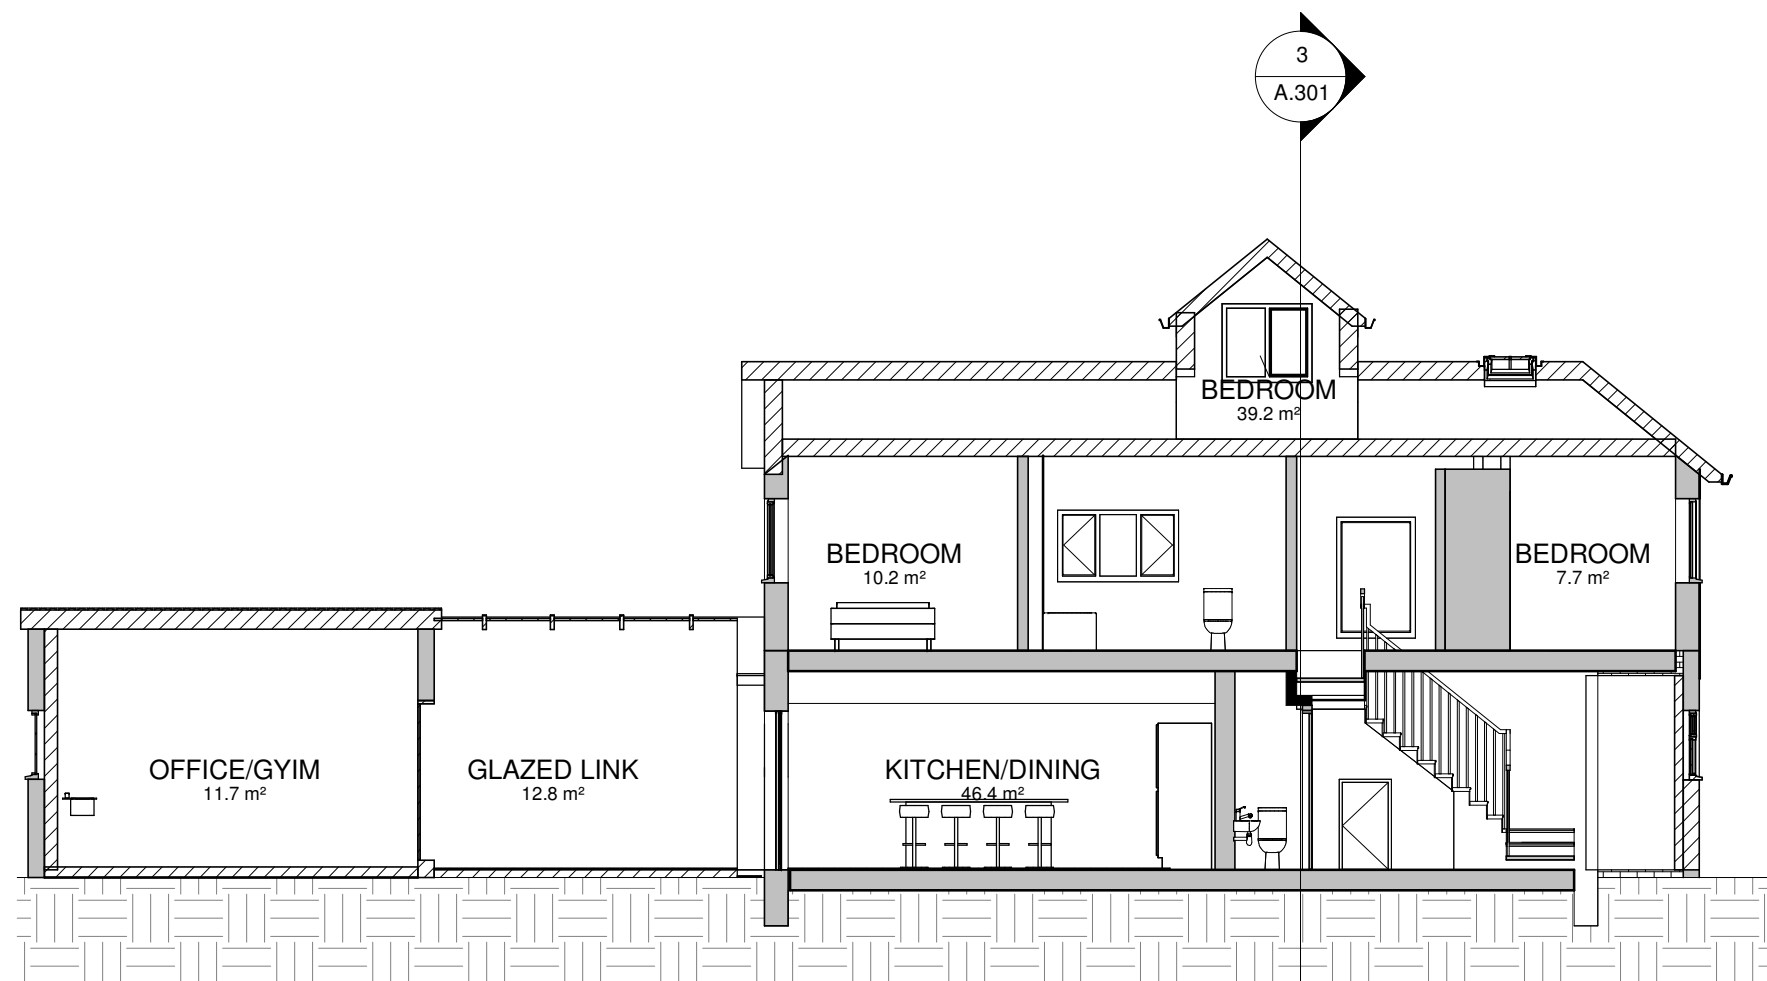


1 SECTION A
1 : 100

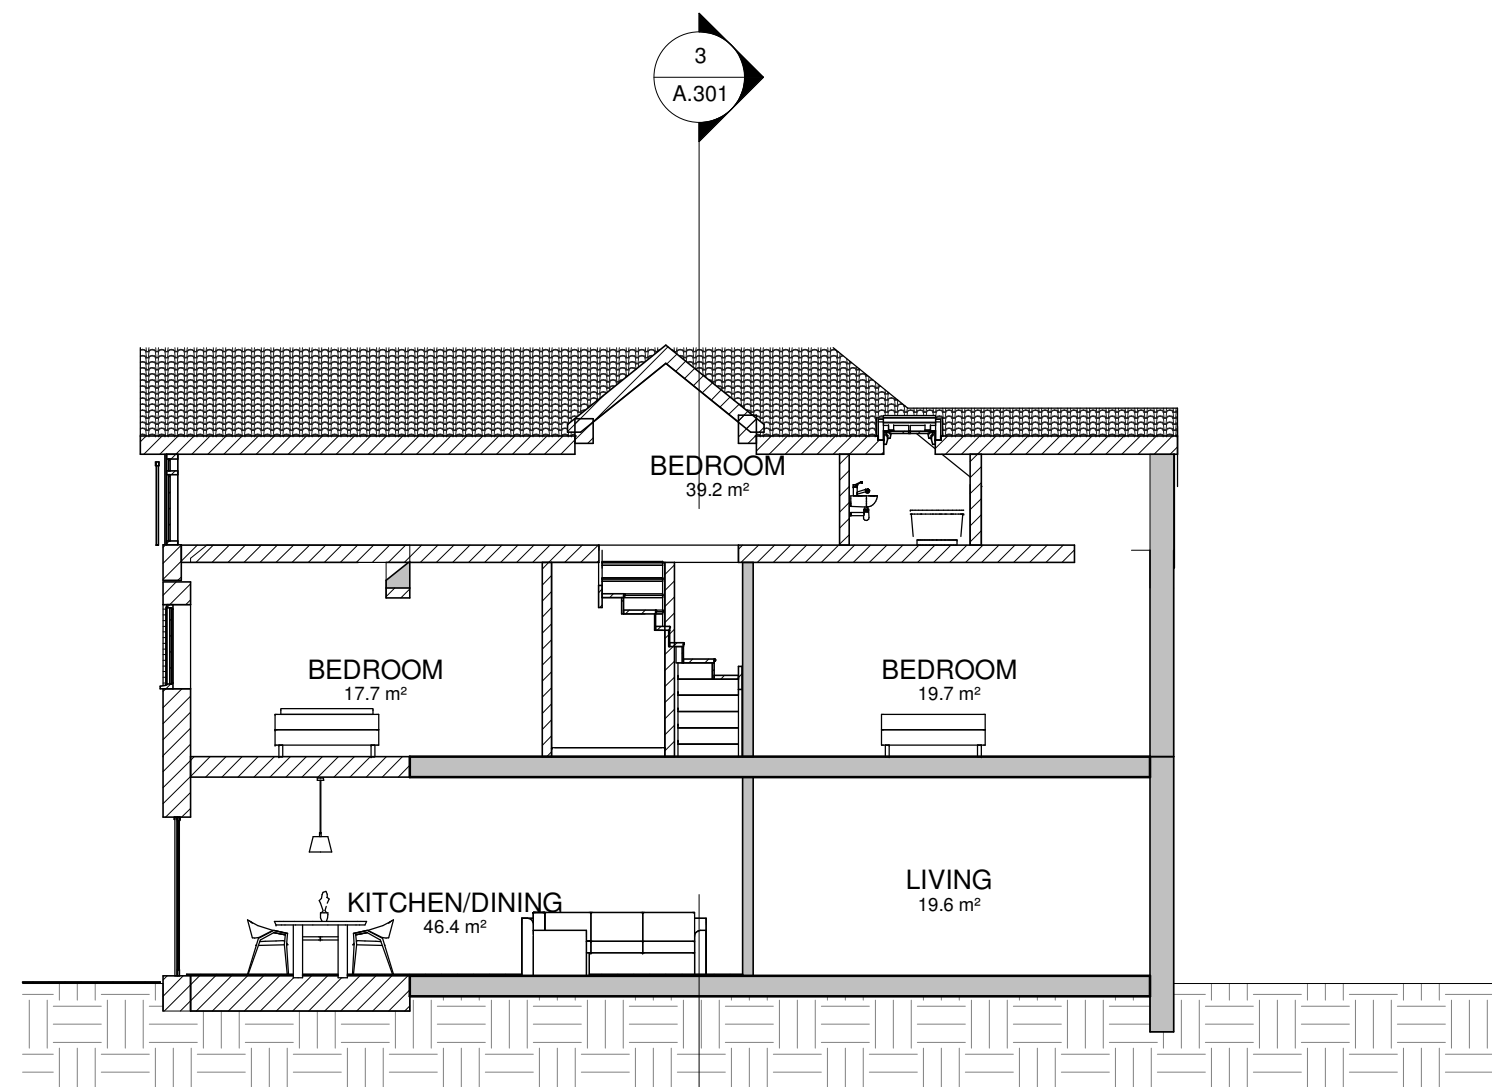

2 SECTION C
1 : 100

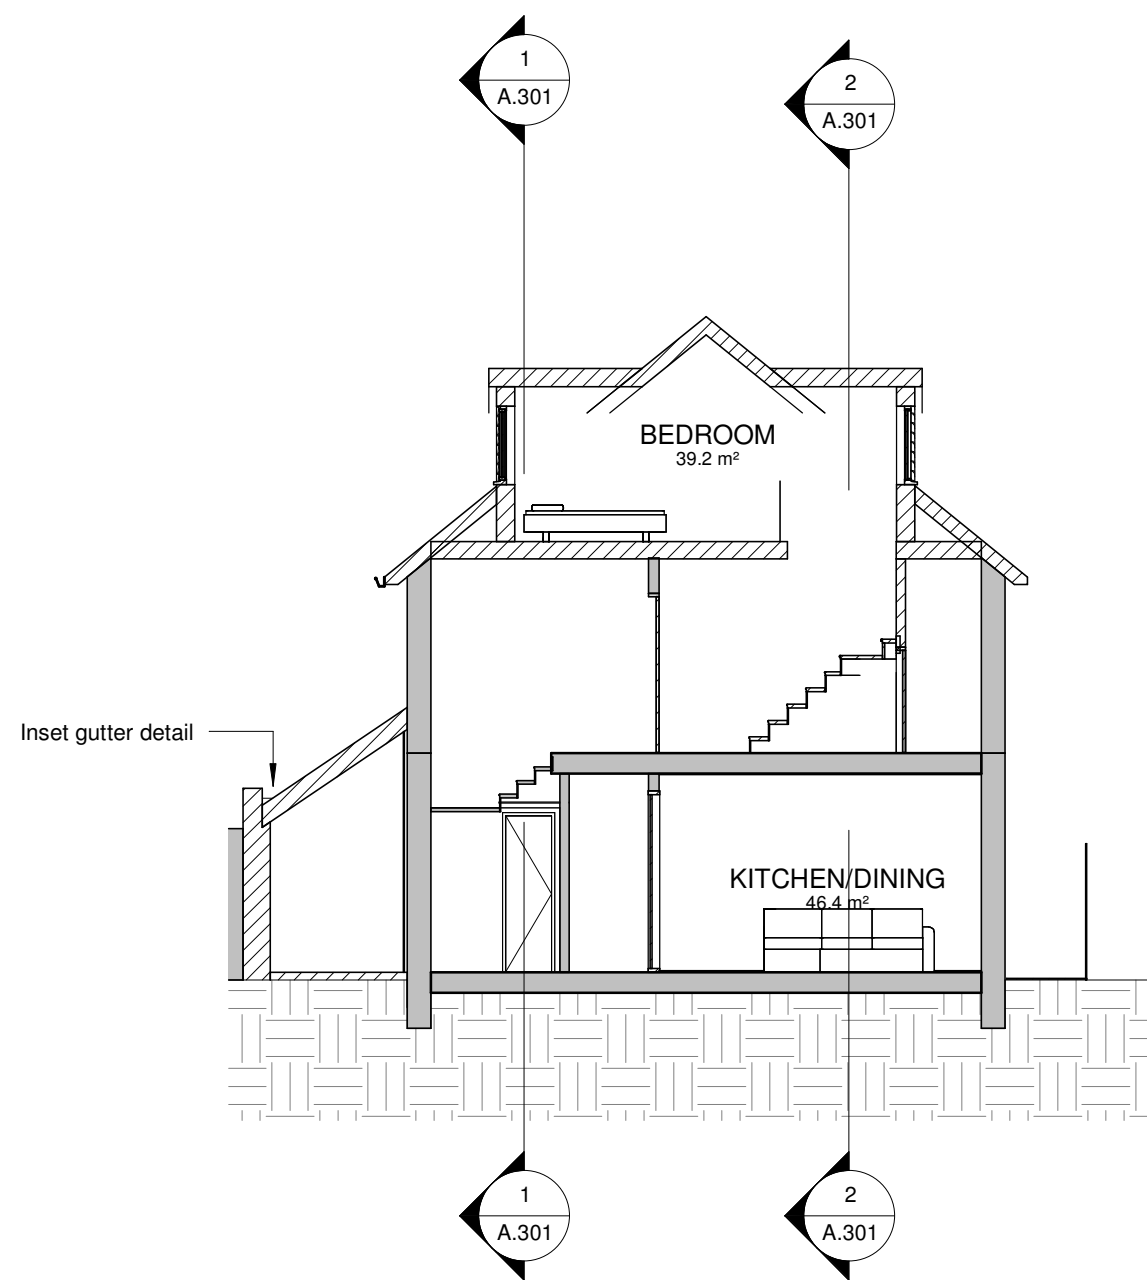


3 SECTION C
1 : 100

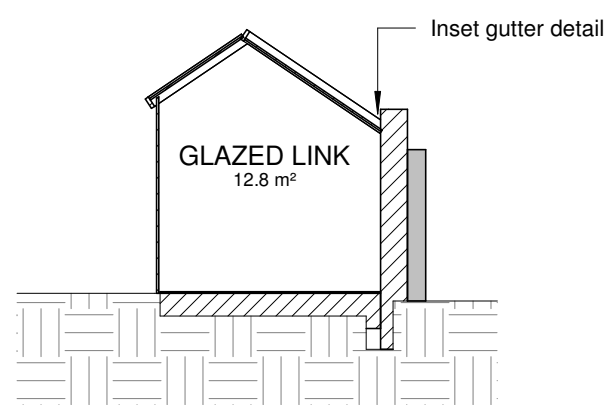

4 SECTION D
1 : 100



VISUAL SCALE 1:100 @ A2

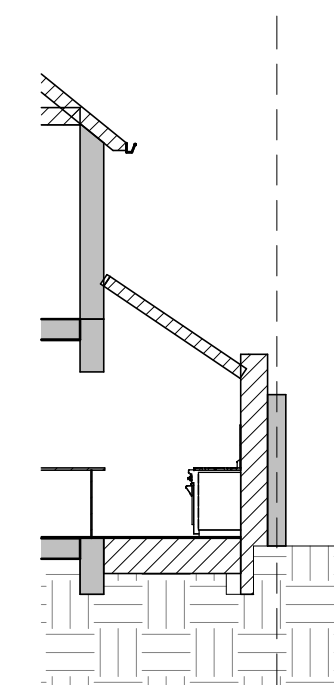

5 SECTION E
1 : 100

Rev	Description	Date

KRONA DESIGN
ARCHITECTURE AND INTERIOR DESIGN

info@kronadesign.co.uk
kronadesign.co.uk
01903 256150

PROJECT

Development

ADDRESS

97 Heene Road
Worthing
West Sussex

TITLE

Proposed Sections

CLIENT

Sarah Chung &
Hardeep Singh

DRAWN JLB	STATUS Design	DATE 01/04/26
--------------	------------------	------------------

SCALE (@ A2) 1 : 100	PROJECT NUMBER KD.1865
-------------------------	---------------------------

DRAWING NUMBER A.301	REV C
--------------------------------	-----------------

© KRONA DESIGN