


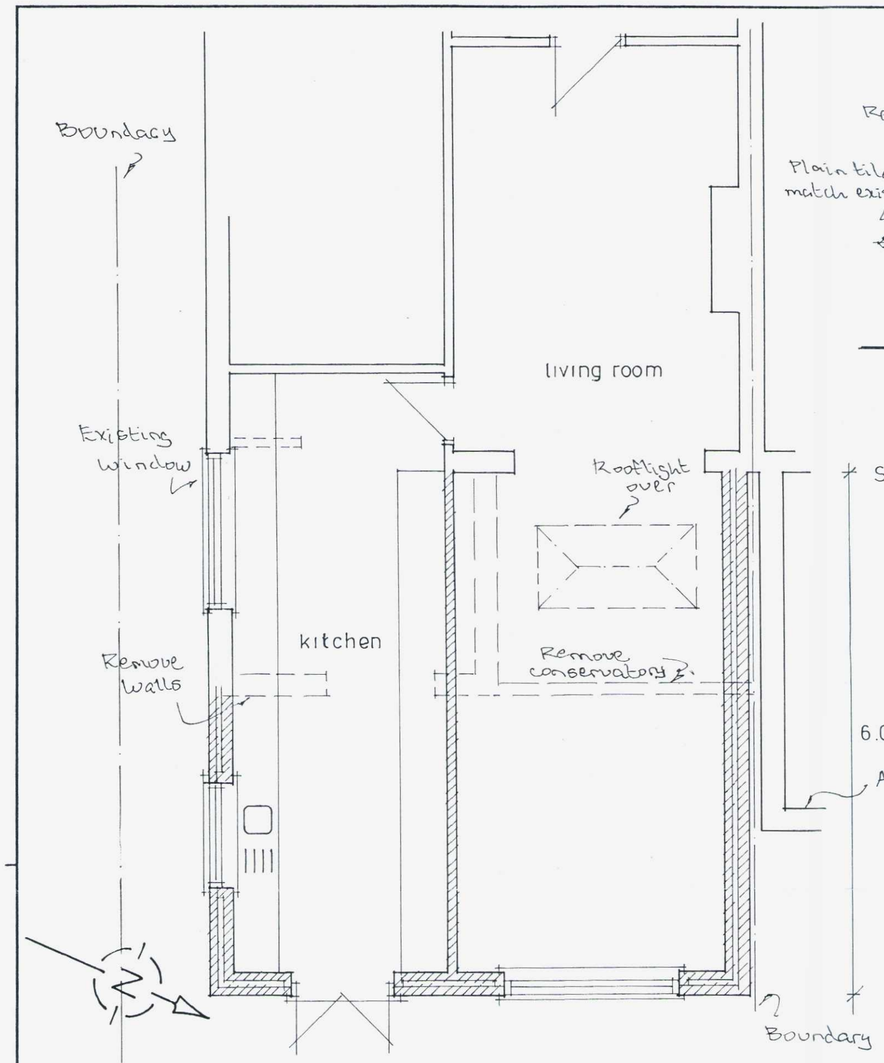


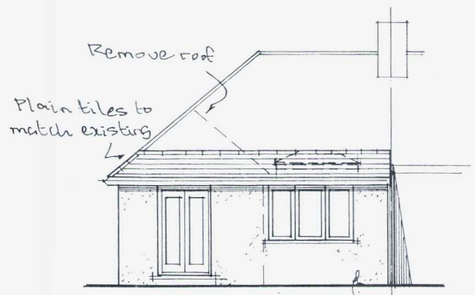

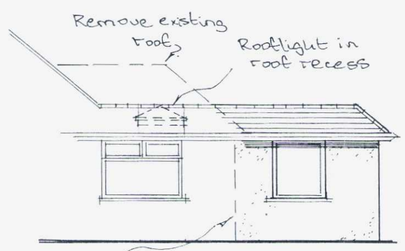

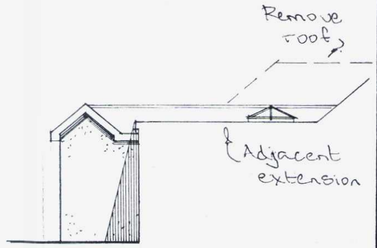

1:100 0 10 m
Scale bar
1:50 0 10 m


NOTES

ADUR & WORTHING PLANNING SERVICES

PLAN	AWDM/ 0166/16
DATE VALID	4 FEB 2016

A		
	Date	Revisions

© copyright

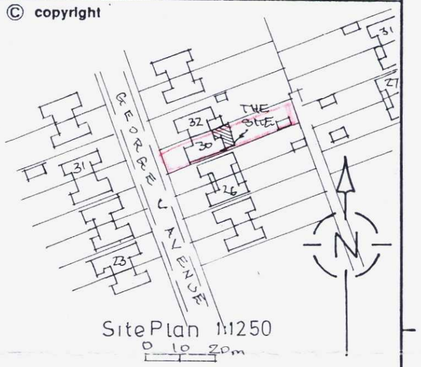

Client
Mr & Mrs P. West

Job Title
Proposed Extension

Drawing Title
30 George V Avenue
Lancing

Scale 1:50 1:100

Date	Drawn by

Drg No.	Rev.
422/01	

594 x 420mm A2