
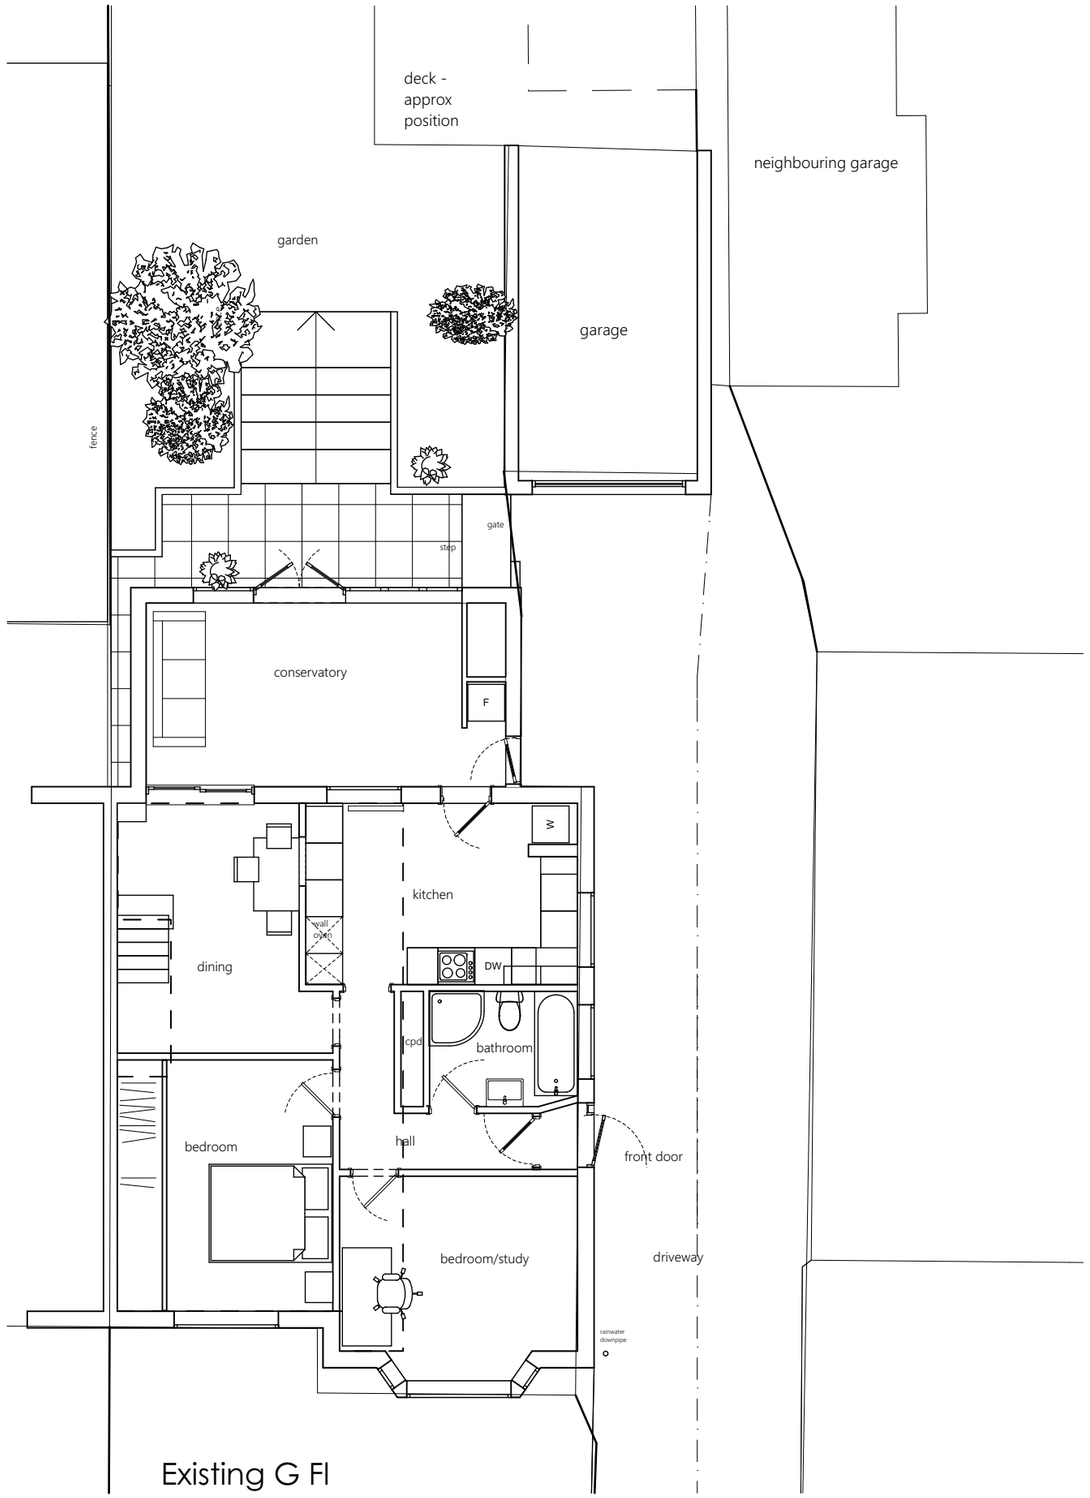


Existing G Fl

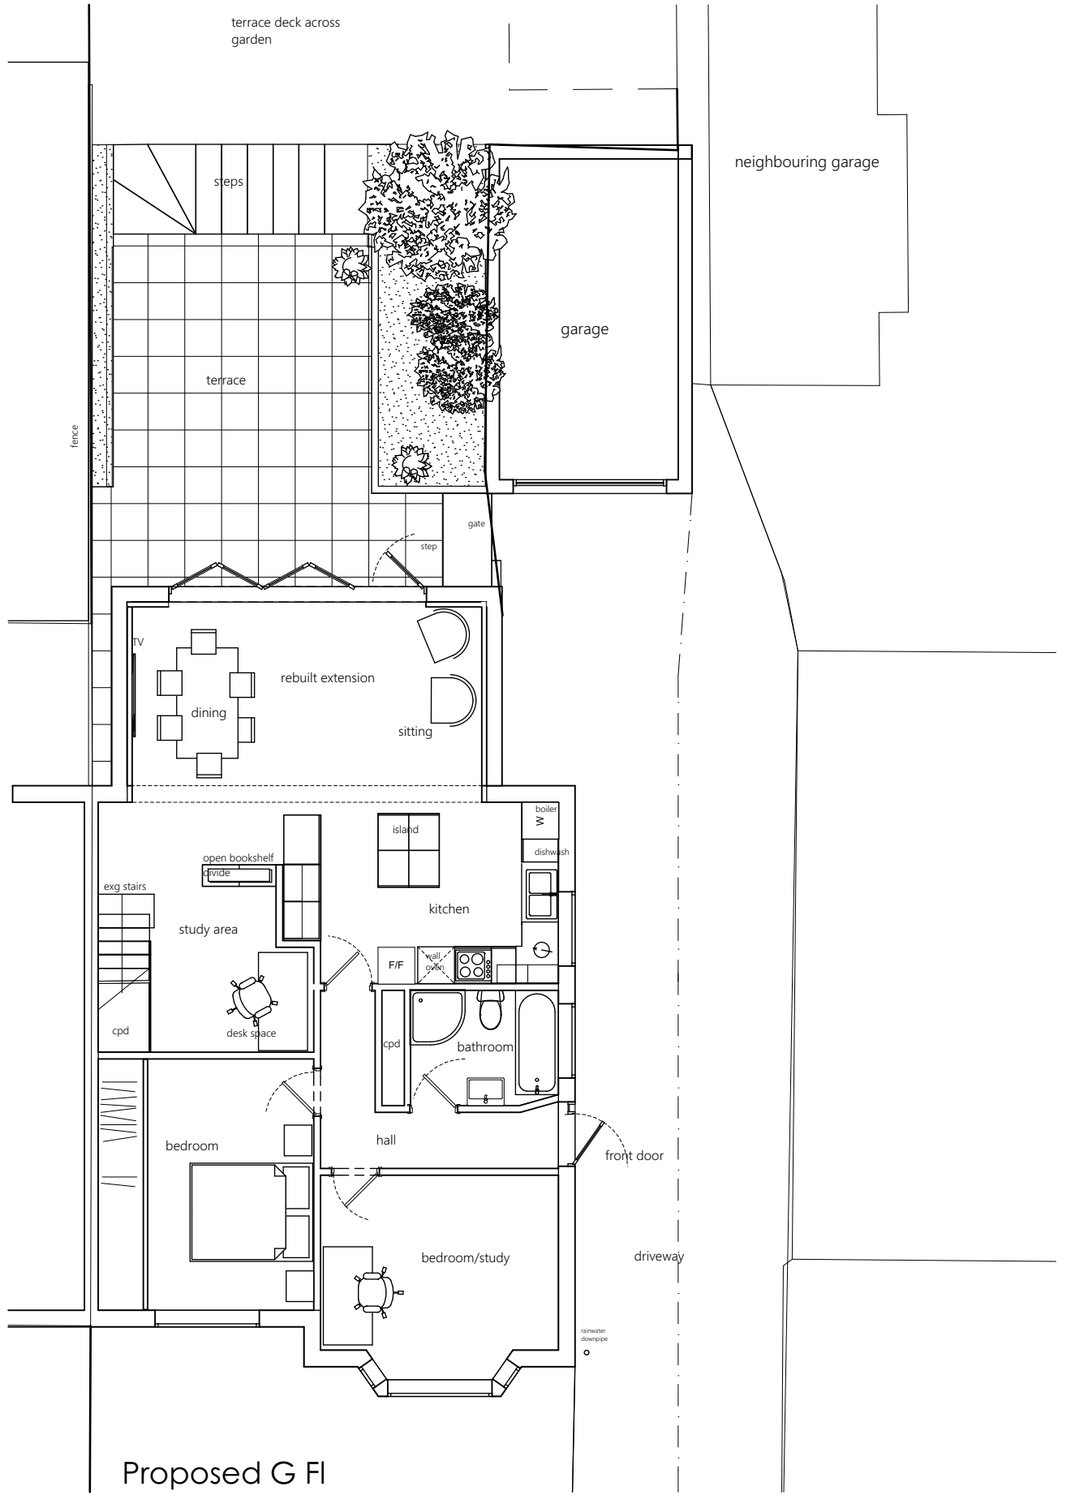

Proposed G Fl

76 Downside, Shoreham-by-Sea BN43 6HE

Extension and Improvements

Existing and Proposed G Fl Plans

0 1m 5m

OP owen powell ltd architects
82 Gloucester Road Brighton BN1 4AP
01273 69 66 55 op@owen-powell.com

Dec 2022	1:100 @ A3	2220/2