
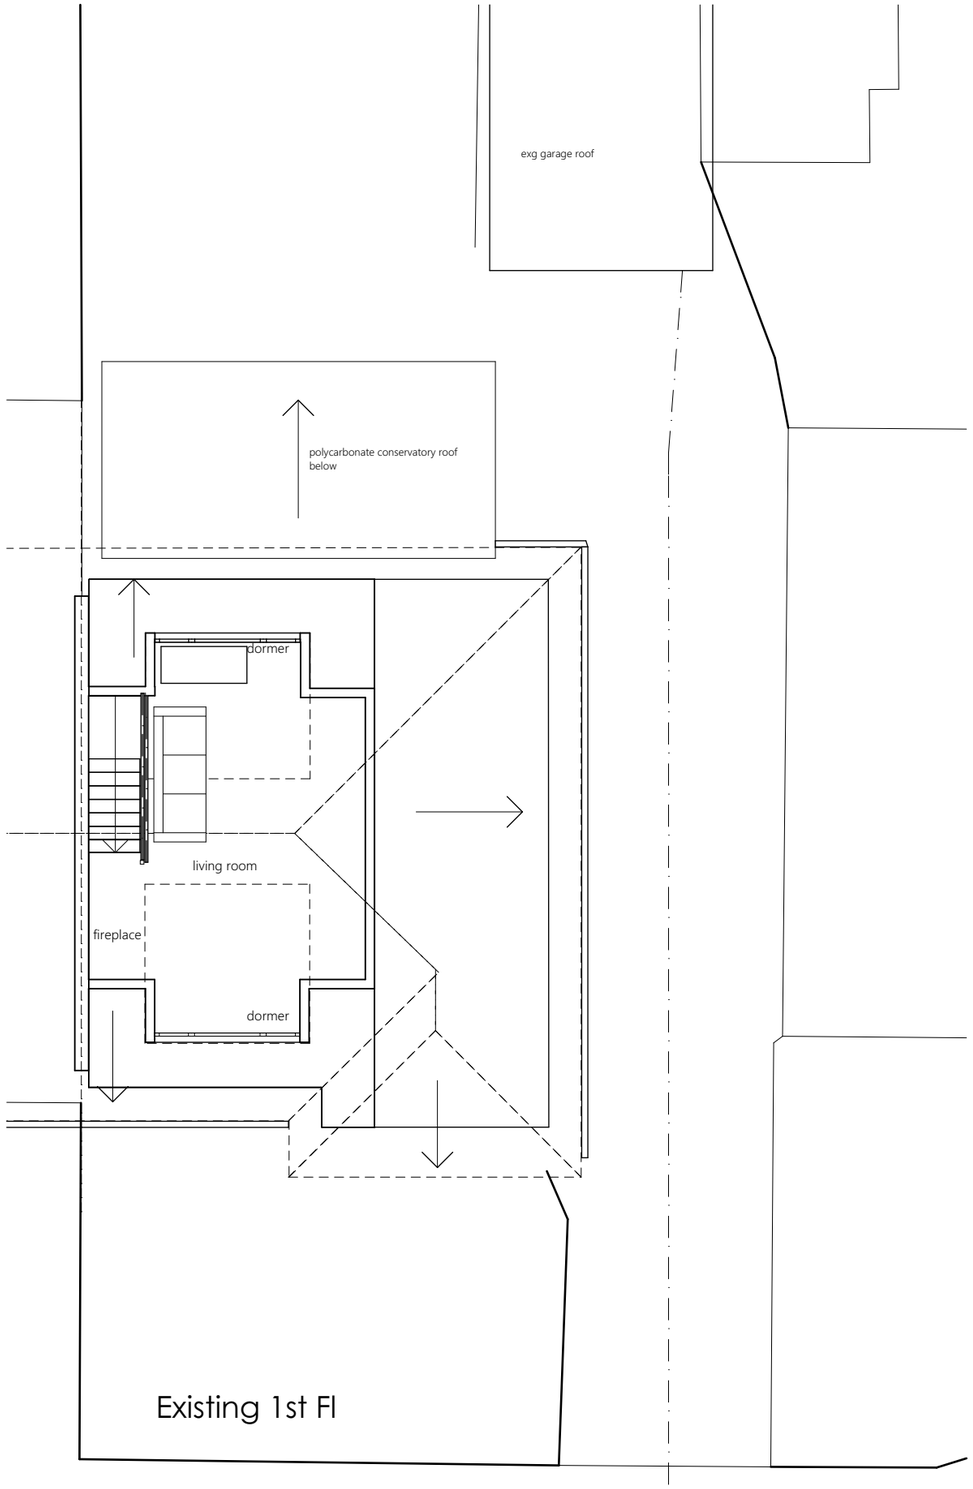



Existing 1st Fl

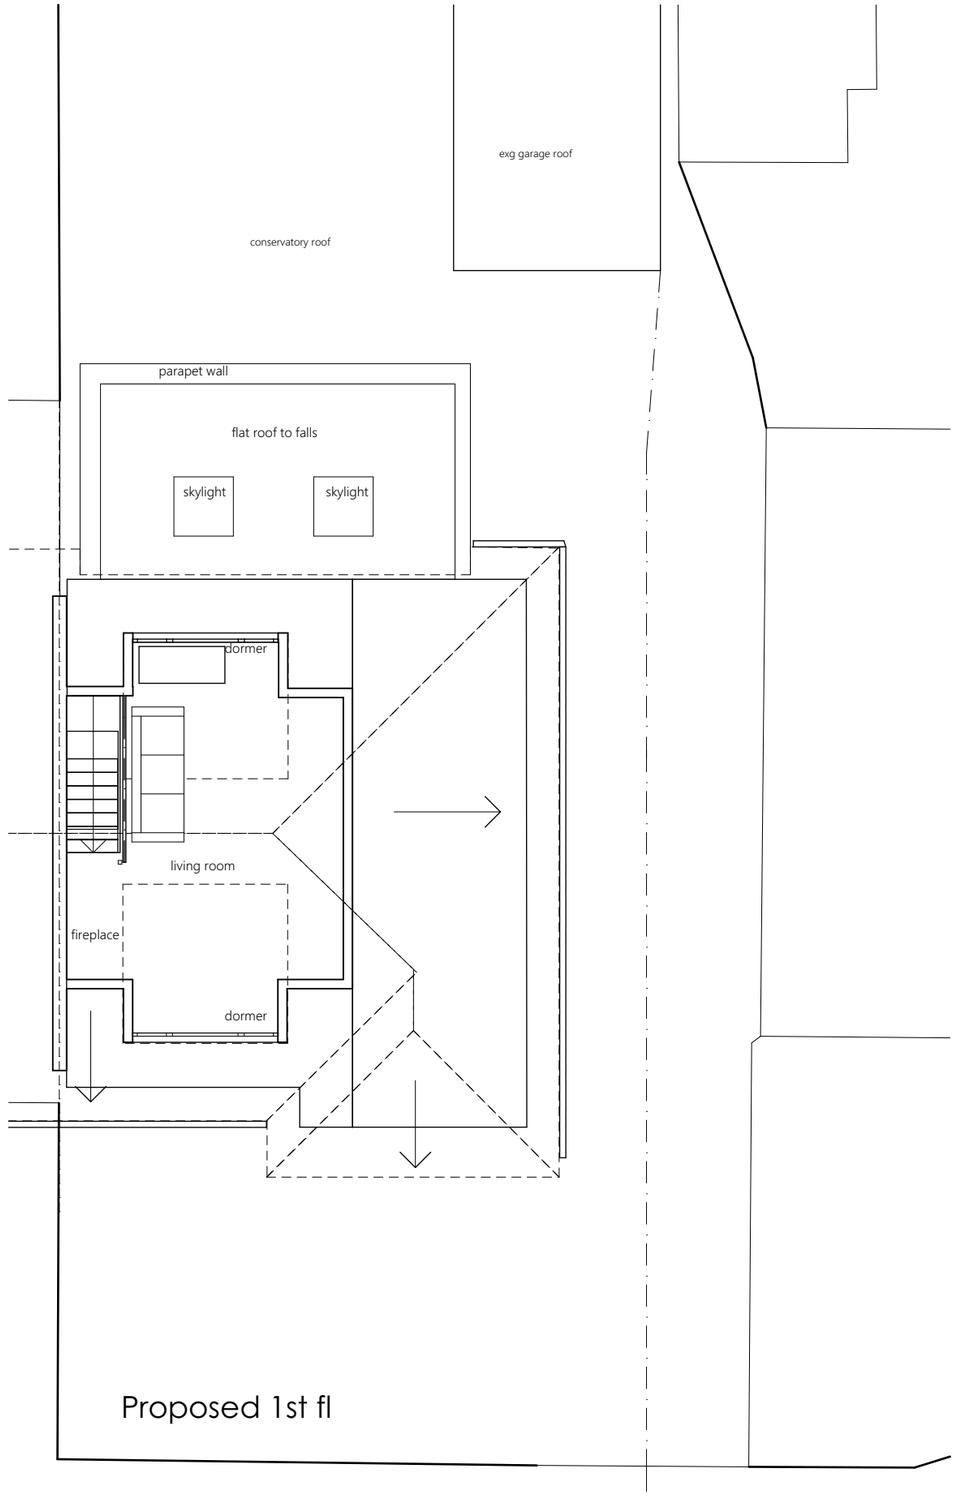


Proposed 1st fl

N

76 Downside, Shoreham-by-Sea BN43 6HE

Extension and Improvements

Existing and Proposed 1st Floor plans showing extension roof below

0 1m 5m

OP owen powell ltd architects
82 Gloucester Road Brighton BN1 4AP
01273 69 66 55 op@owen-powell.com

| Dec 2022 | 1:100 @ A3 | 2220/3 |
|---|---|---|