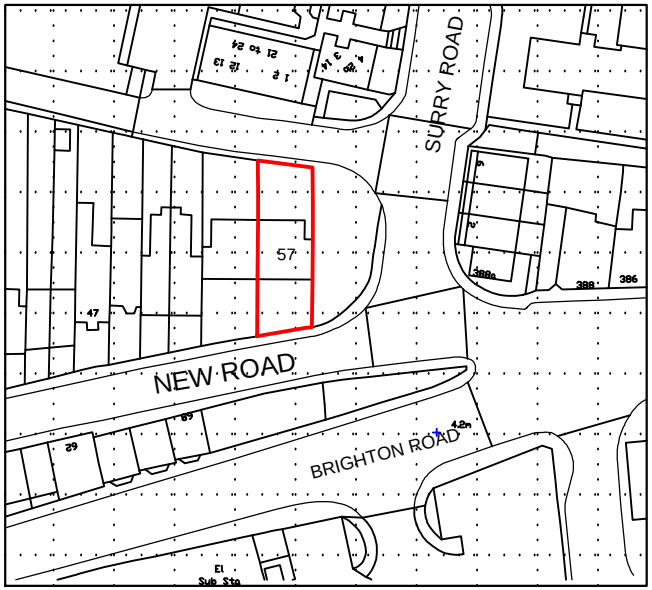

Ordnance Survey (c) Crown Copyright 2017. All rights reserved. Licence number 100022432

LOCATION PLAN

Scale 1:1250

0 10m 30 50 70 90

5m 20 40 60 80 100

PLANNING & LISTED BUILDING CONSENT

Status: **Issued to LA for planning consent**

Rev

Client

MIKE DAMIANO & DAWN FARROW

Job Title

57 NEW ROAD SHOREHAM-BY-SEA:
Rear boundary:
Proposed widening of crossover & vehicle access in boundary wall with new gates.

Drawing Title

LOCATION PLAN

stuart radley associates
Chartered Building Surveyors
Unit 5 Tungsten Building,
George Street
Portslade, Brighton
BN41 1RA
RICS
Tel. 01273 420606
Fax. 01273 420707
e-mail.
info@stuartradleyassociates.co.uk

Scale	Paper size
1:1250	A4
Drawn by	**Date**
MCH	JULY 2017

Drawing No. **N82PC/PLB1/01** Rev