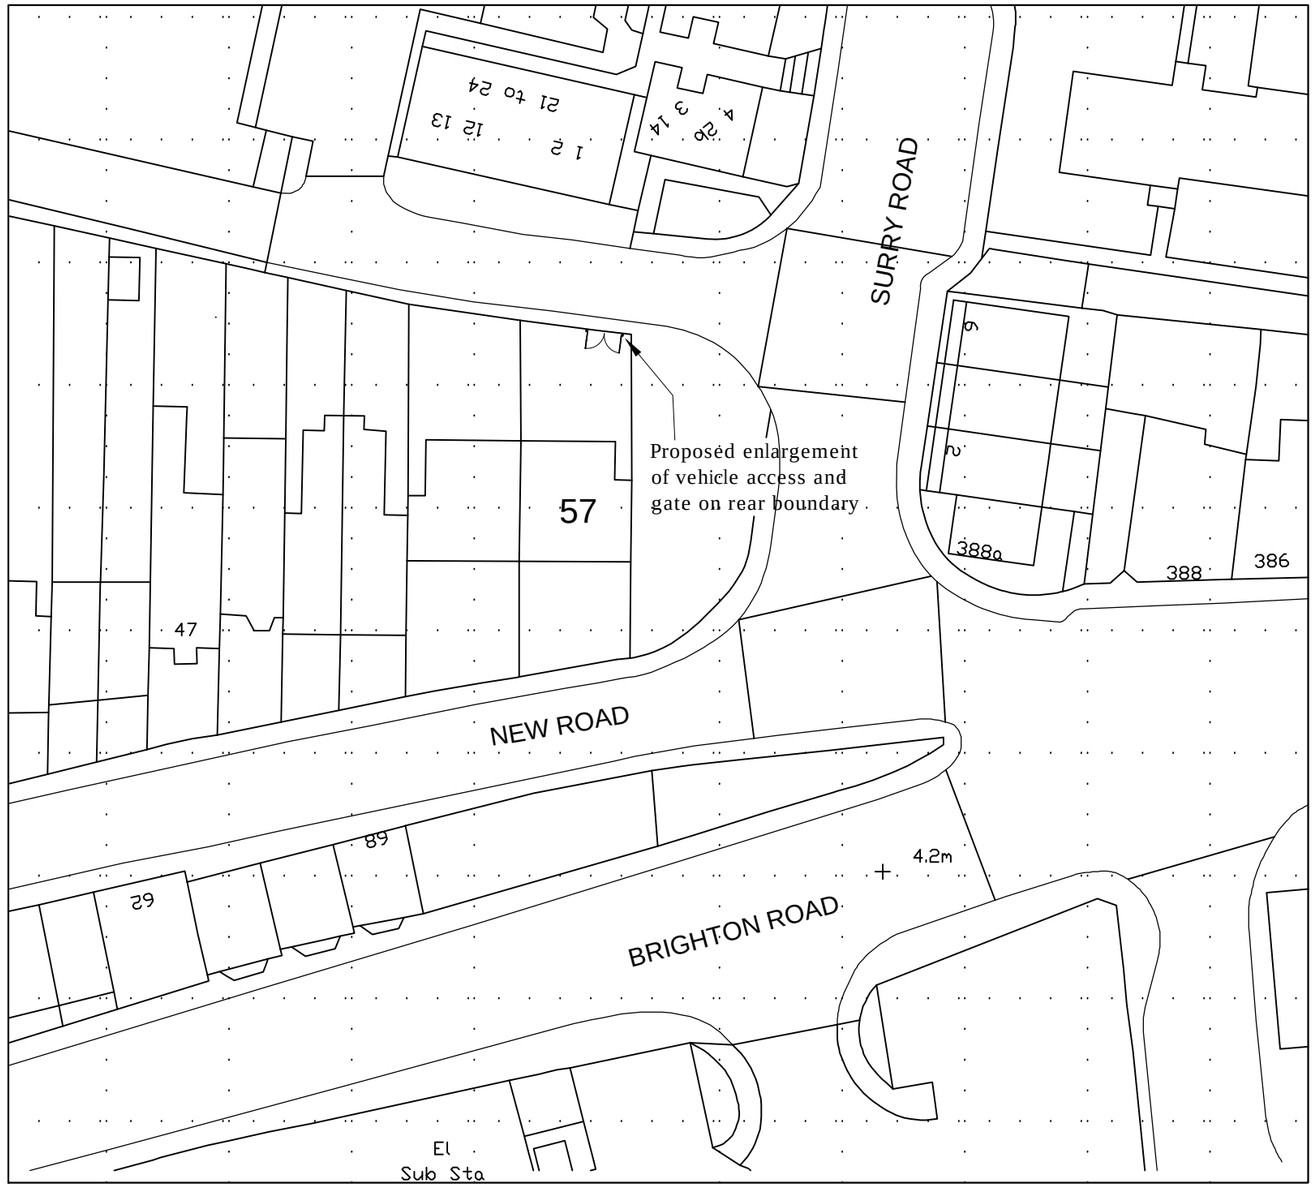

Ordnance Survey (c) Crown Copyright 2017. All rights reserved. Licence number 100022432

BLOCK PLAN

Scale 1:500

Scale 1:500

0m 5m 10m 15m 20 25 30 35 40 45 50

Notes

- All dimensions and levels to be checked & verified on site by contractor prior to any shop or site works being commenced.
- Any discrepancies to be reported to the Surveyor before any work is put in hand.
- Do not scale from this drawing.
- This drawing is to be read in conjunction with all relevant consultants and specialists drawings and details.

PROPOSED

PLANNING & LISTED BUILDING CONSENT

Status: **Issued to LA for planning consent**

Rev

Client

MIKE DAMIANO & DAWN FARROW

Job Title

57 NEW ROAD SHOREHAM-BY-SEA:

Rear boundary:
Proposed widening of crossover & vehicle access in boundary wall with new gates.

Drawing Title

BLOCK PLAN
as proposed

stuart radley associates
Chartered Building Surveyors
Unit 5 Tungsten Building, George Street
Portslade, Brighton
BN41 1RA
RICS
Tel. 01273 420606
Fax. 01273 420707
e-mail.
info@stuartradleyassociates.co.uk

Scale	Paper Size
1:500	A3
Drawn by	Date
MCH	JULY 2017

Drawing No. **N82PC/PLB1/02** Rev