
109 Manor Road
Lancing

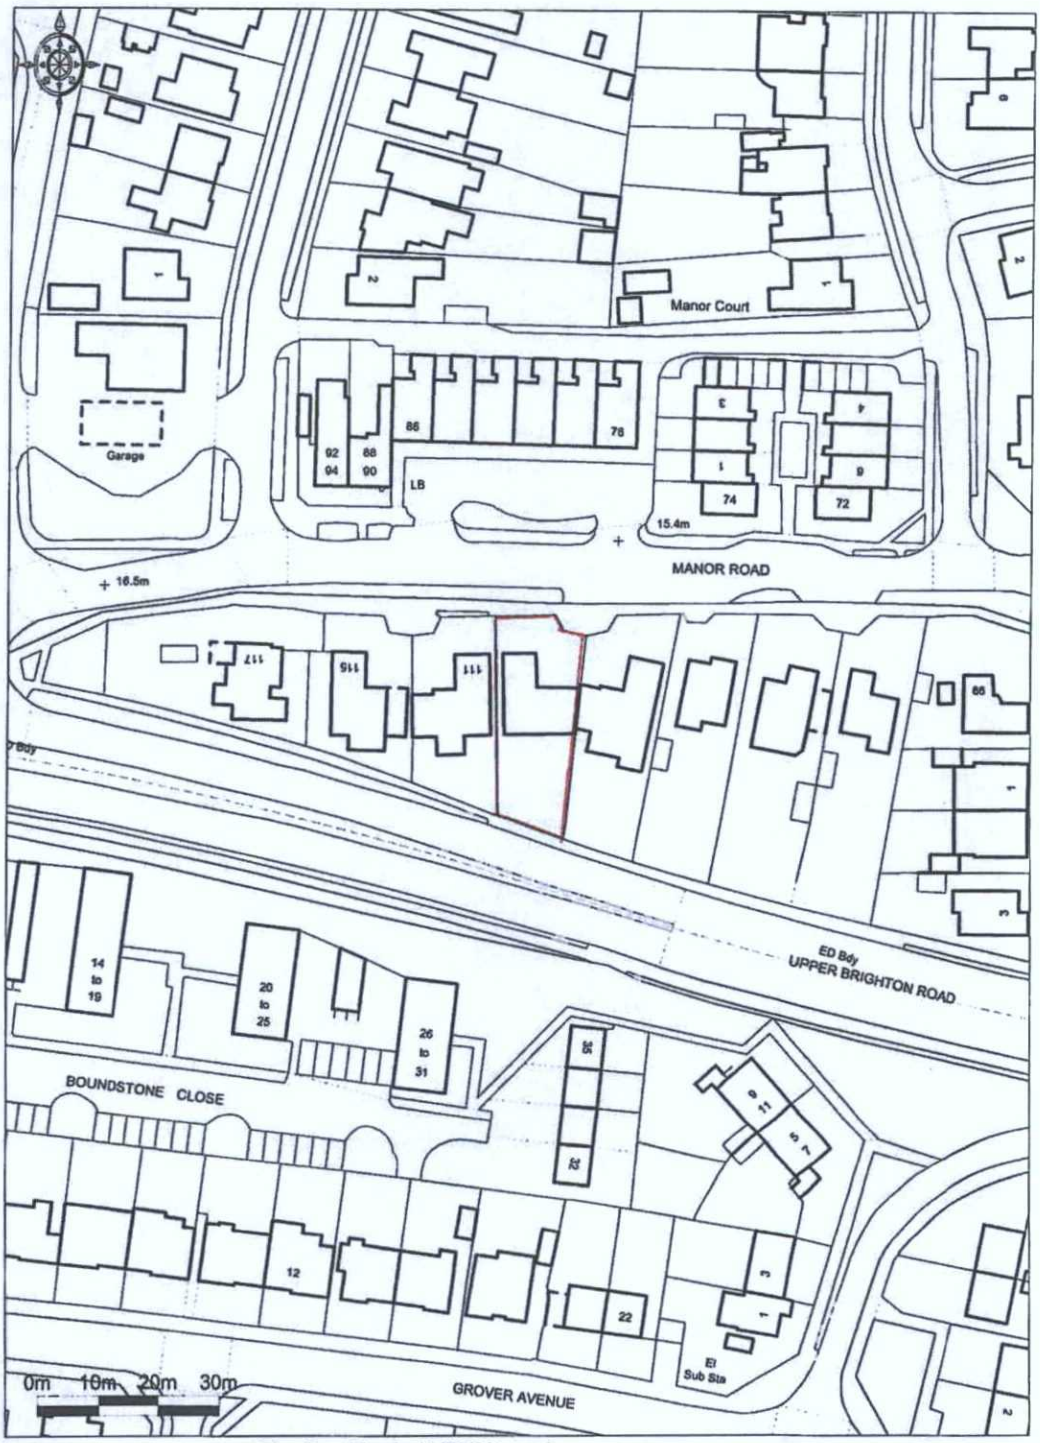

Promap®
Ordnance Survey © Crown Copyright 2015. All rights reserved.
Licence number 100022432. Plotted Scale - 1:1250

Site Plan
1:1250

ADUR & WORTHING
PLANNING SERVICES
PLAN AWDM/1617/15
DATE VALID - 9 NOV 2015