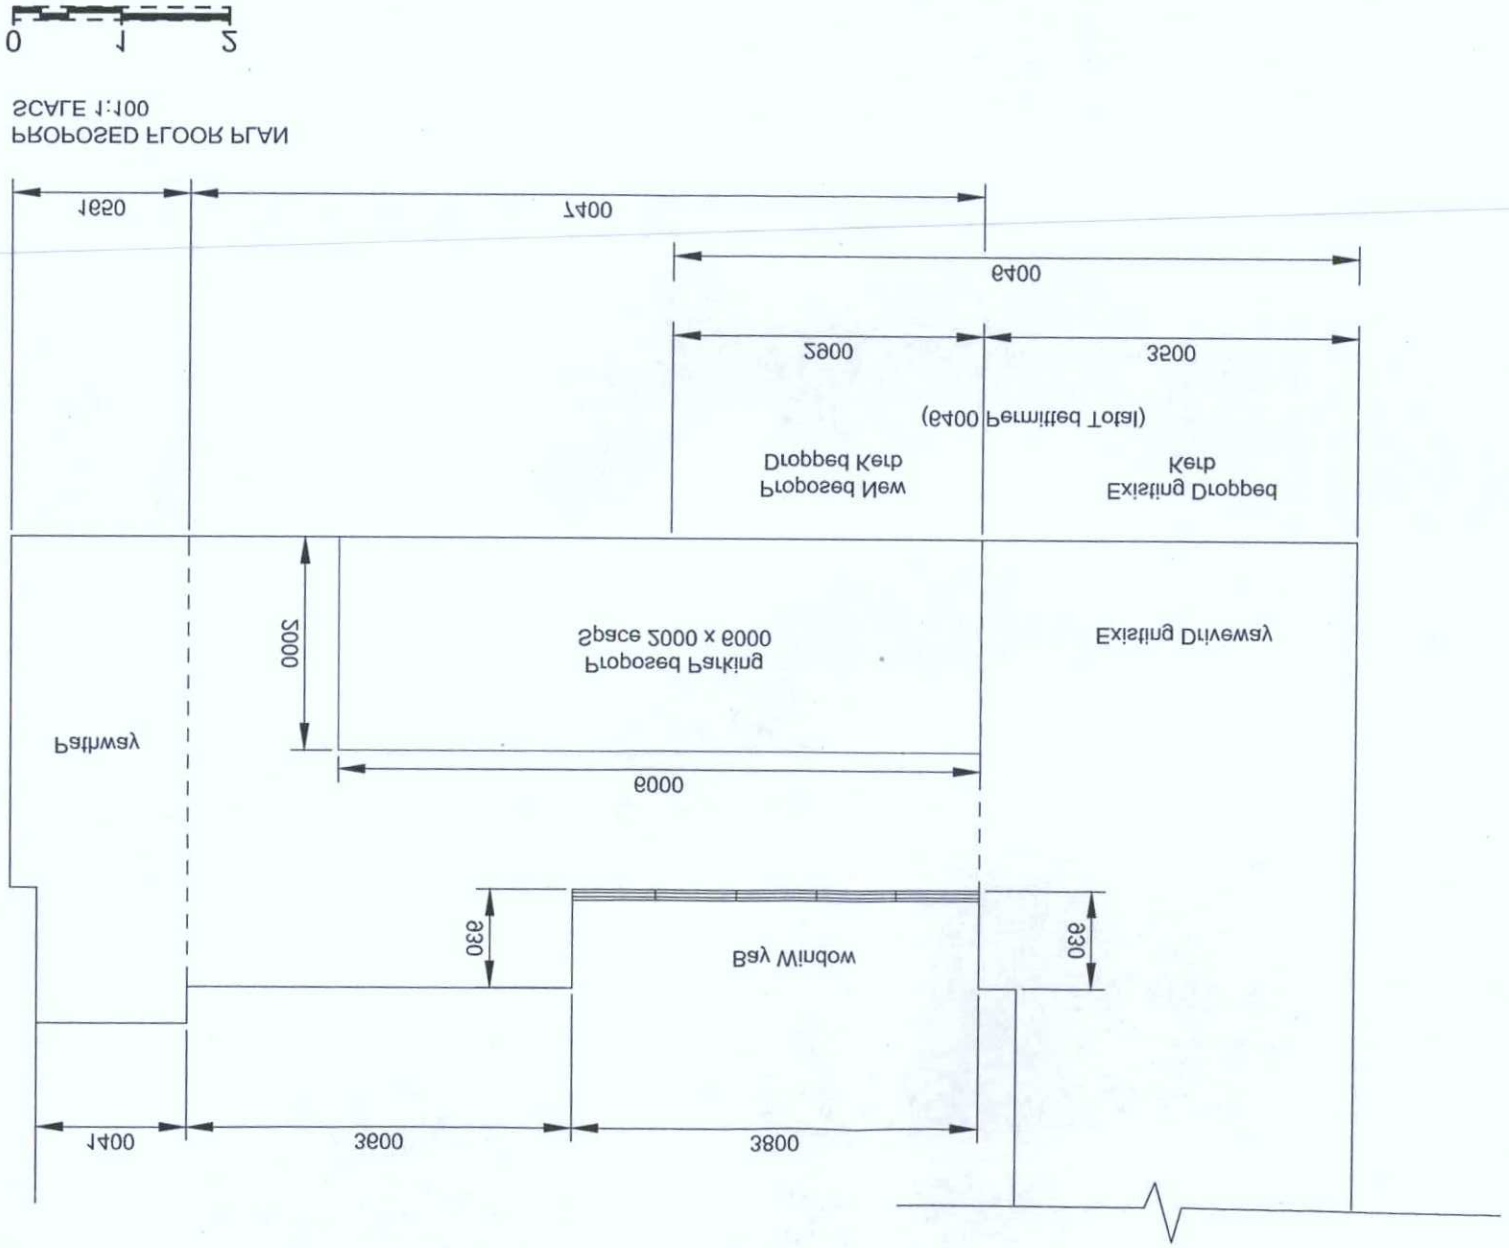

FOR PLANNING ONLY

NOT FOR CONSTRUCTION

Project
84 Southview Road
Southwick, Brighton BN42 4TT

Title
Preliminary Drawings

FRASERR & CO

info@frasercco.com
www.frasercco.com

Scale
1:100

Date
Nov 2018

Drawing No
A-1

Drawn by
Chk'd by
Rev
-

PLANNING SERVICES
ADUR & WORTHING

PLAN	AWDM\ 0374/18
DATE	2.15.18
VALID	

PLAN
DATE
VALID

AMENDMENT

NOTES
Contractor must verify all dimensions on site before commencing any work or shop drawings.
Only figured dimensions to be taken from this drawing.
Do not scale off this drawing.
Frasern & Co Limited Design Copyright.
Highways - Maximum 6.4 VCO