
10/0/98/Rev

All dimensions and levels must be checked on site prior to commencement. Do not scale from this drawing. Any discrepancies must be reported to ML Surveyors before work commences. Copyright of this drawing is retained by ML Surveyors and it must not be reproduced without the written approval of ML Surveyors.

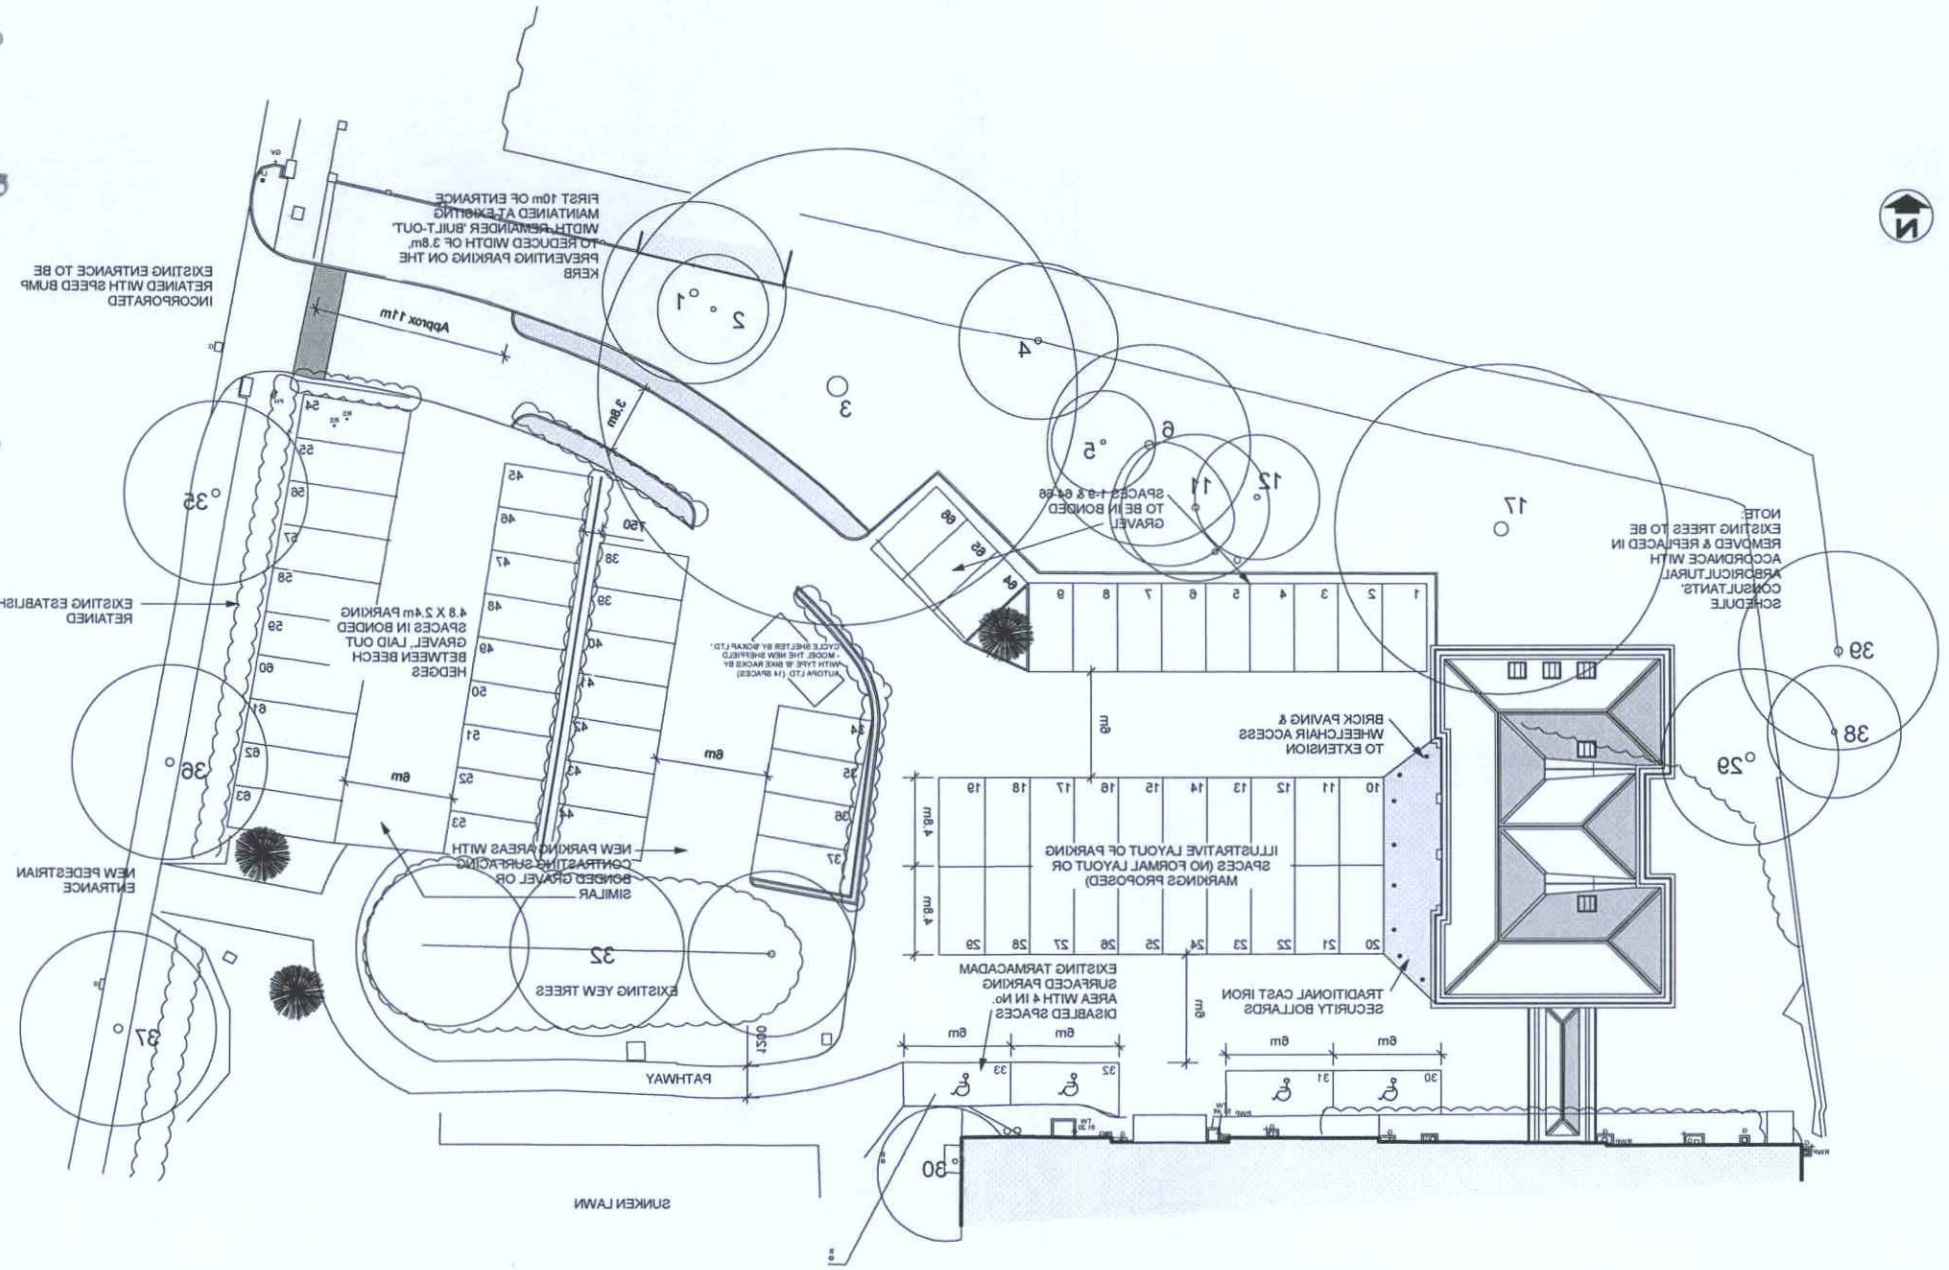

Rev A Cycle shelter repositioned & pedestrian access altered

Produced by:

Architecture
Interiors
Project Management
CAD Consultancy

Indices Consulting Ltd.
T 0871-218-0240 F 0870-762-0915
e design@indicesconsulting.co.uk

mlsurveyors

Chartered Surveyors

32a The Broadway
Haywards Heath
West Sussex
RH16 3AL
Tel: 01444-458444
Fax: 01444-458454
hheath@mlsurveyors.co.uk
www.mlsurveyors.co.uk

Client

BOND INTERNATIONAL SOFTWARE PLC.

Project

COURTLANDS
PARKLANDS AVENUE
GORING-BY-SEA, WORTHING
WEST SUSSEX

Title

AS PROPOSED
SITE LAYOUT

Scale	Drawn By	Date
1:200	MTW	01\08

Drawing No. Rev

03-12-06-17 A