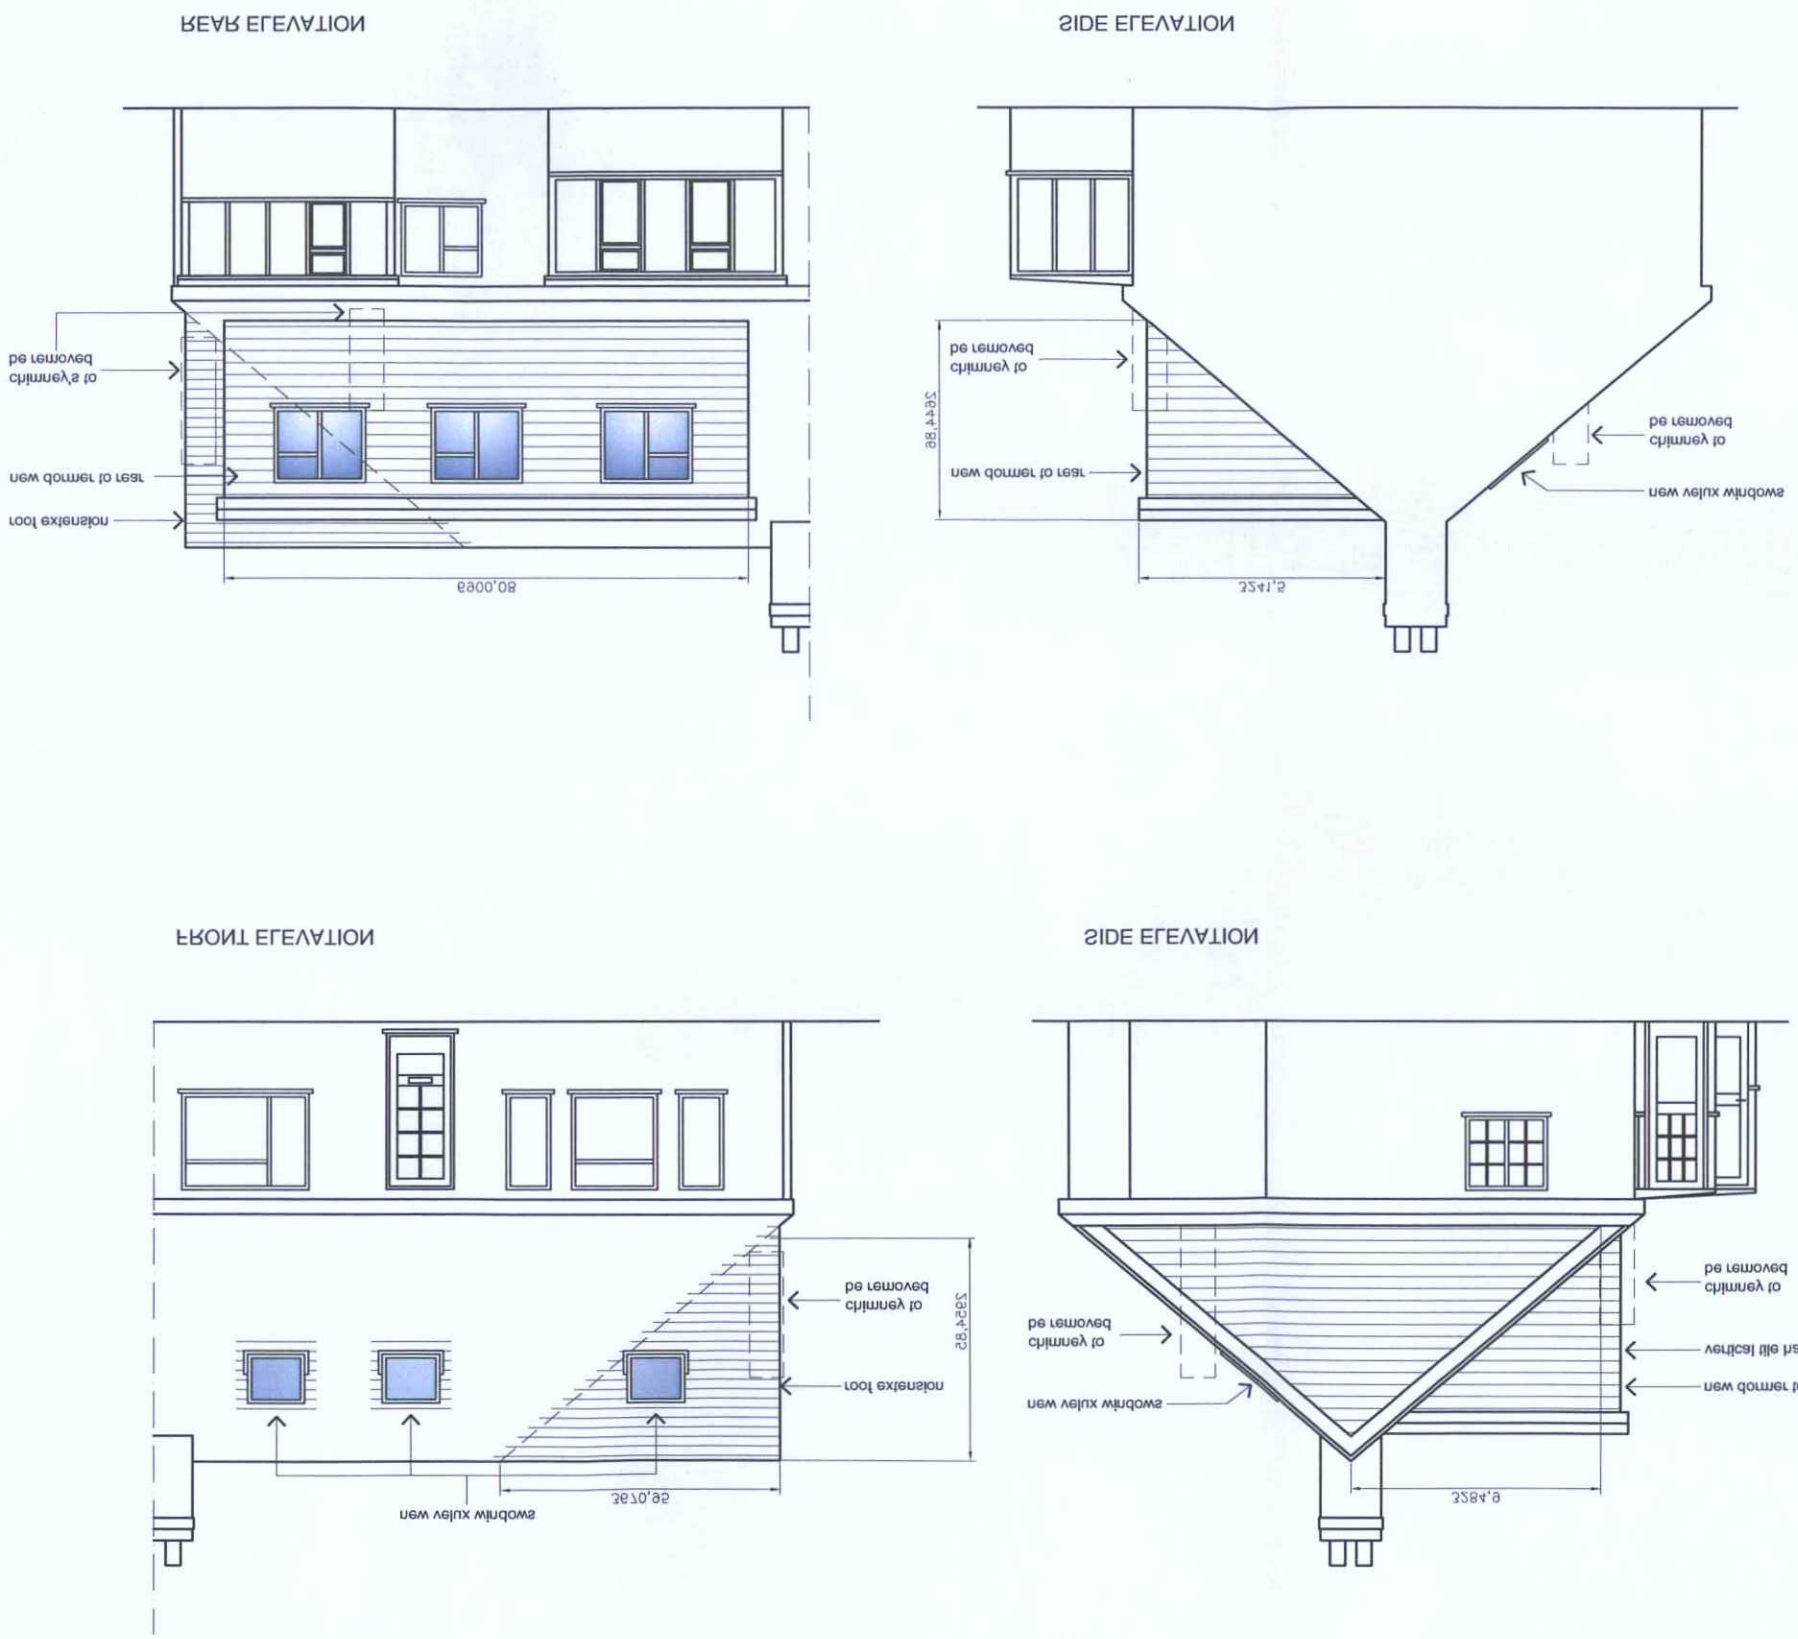


General Notes

1:50 0 1m
1:100 0 3m
1:200 0 6m
1:500 0 15m
1:1250 0 40m

| No. | Revision/Issue | Date |
|---|---|---|
| A | roof amendment | 27/03/15 |

CHALLINOR HALL Ltd
102A LONGSTONE ROAD
EASTBOURNE, EAST
SUSSEX
BN21 3SL
01323 411933

Project Name and Address
Mrs Percival
11 Fircroft Avenue
Lancing
BN15 0NL

Drawing
Proposed elevations

Date 21/04/2015
Scale 1:100 @A3
Sheet 2015-23-07

ADUR & WORTHING
PLANNING SERVICES
AWDM/ 0542/15
PLAN
DATE
2 4 APR 2015
VALID