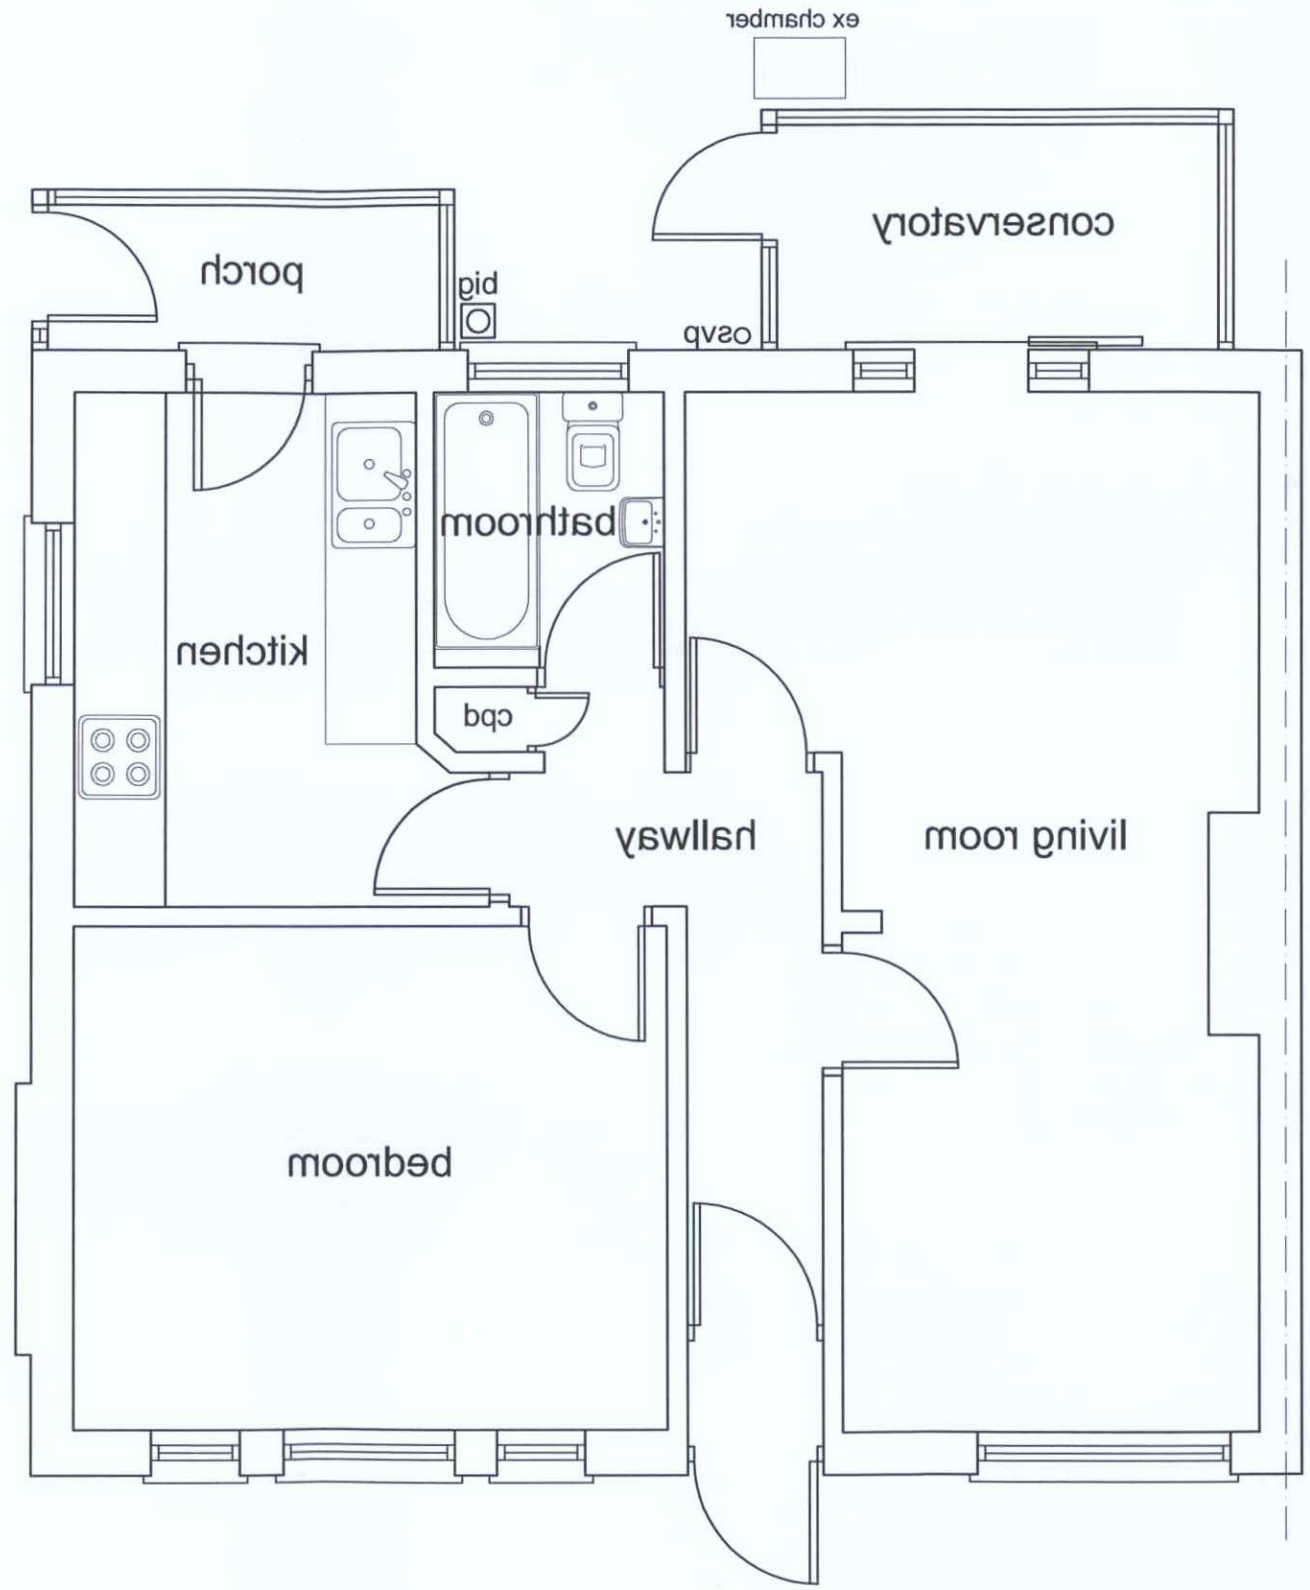


existing ground floor plan

ex chramber

General Notes

0 40m
1:1250

0 15m
1:500

0 6m
1:200

0 3m
1:100

0 1m
1:50

ADUR & WORTHING PLANNING SERVICES

PLAN AWDM/ 0592/15

DATE VALID 24 APR 2015

No.	Revision/Issue	Date

CHALLINOR HALL Ltd
102A LONGSTONE ROAD
EASTBOURNE, EAST
SUSSEX
BN21 3SJ
01323 411933

Project Name and Address

Mrs Percival
11 Fircroft Avenue
Lancing
BN15 0NL

Drawing

Existing ground floor plan

Date	Sheet
21/04/2015	2015-23-01
Scale	
1:50 @ A3	