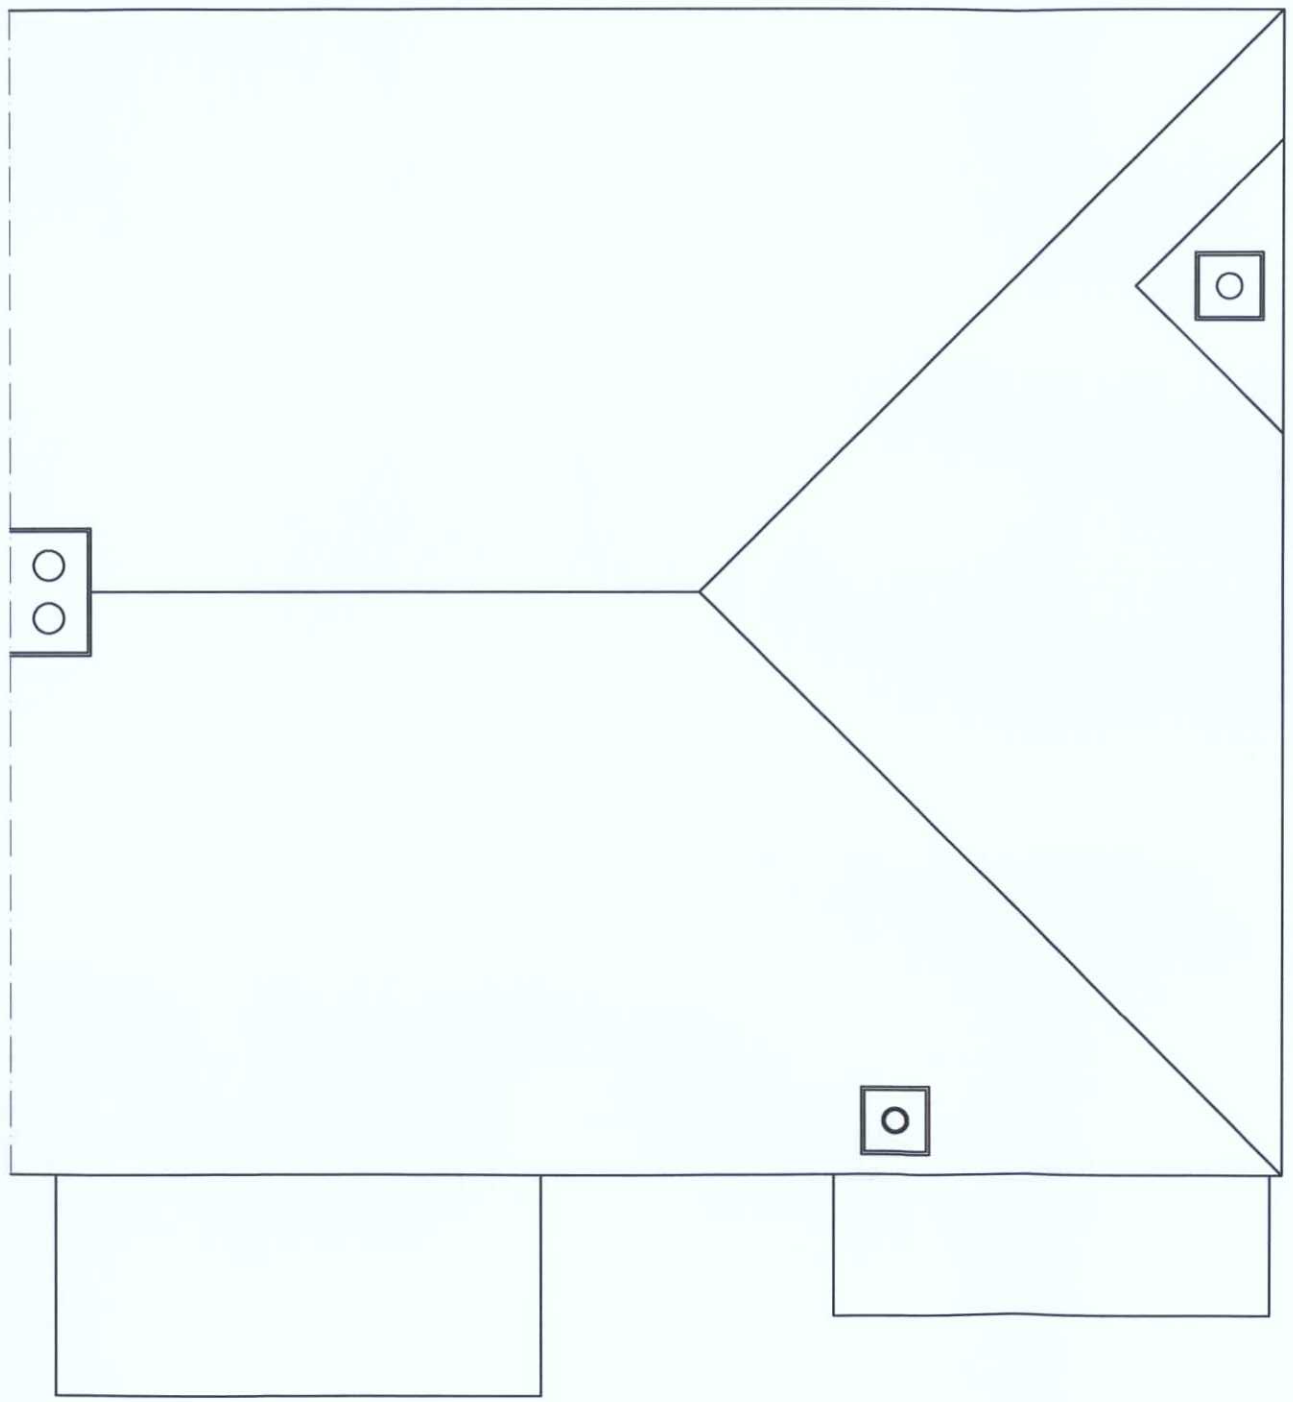


CHALLINOR HALL Ltd
105A LONGSTONE ROAD
EASTBOURNE, EAST
SUSSEX
BN21 3SL
07353 771693

Project Name and Address

Mrs Percival
77 Firtoft Avenue
Lancing
BN15 0NL

Drawing

Existing roof plan

Date	Sheet
21\04\2015	5015-53-05
Scale	
1:50 @A3	

No.	Revision\Issue	Date

1:20
0 1m
1:100
0 3m
1:500
0 5m
1:200
0 12m
1:1250
0 40m

General Notes

PLANNING SERVICES
ADUR & WORTHING

PLAN AMDM 0205/15
DATE AMDM 24 APR 2015