


1:10 Scale

Front Elevation

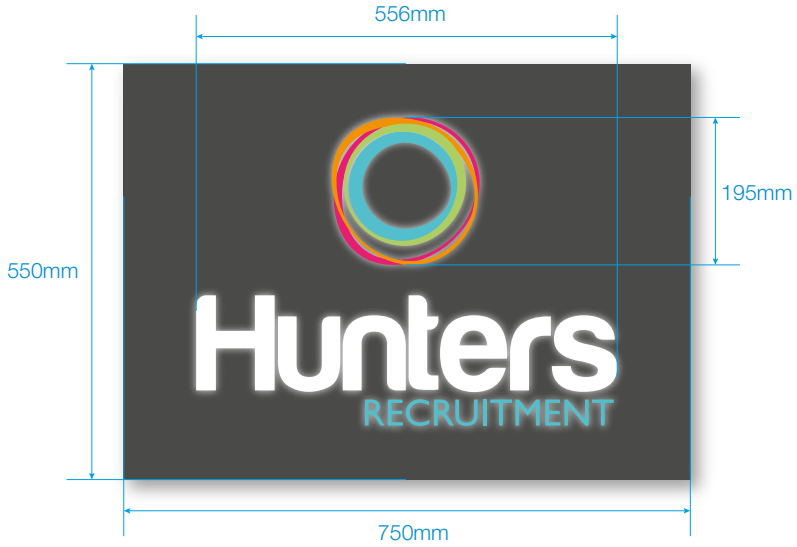

Side Elevation

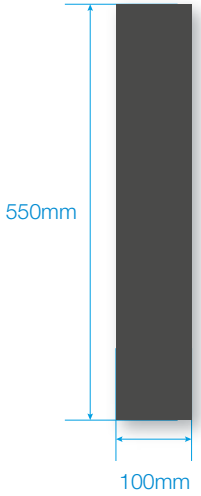

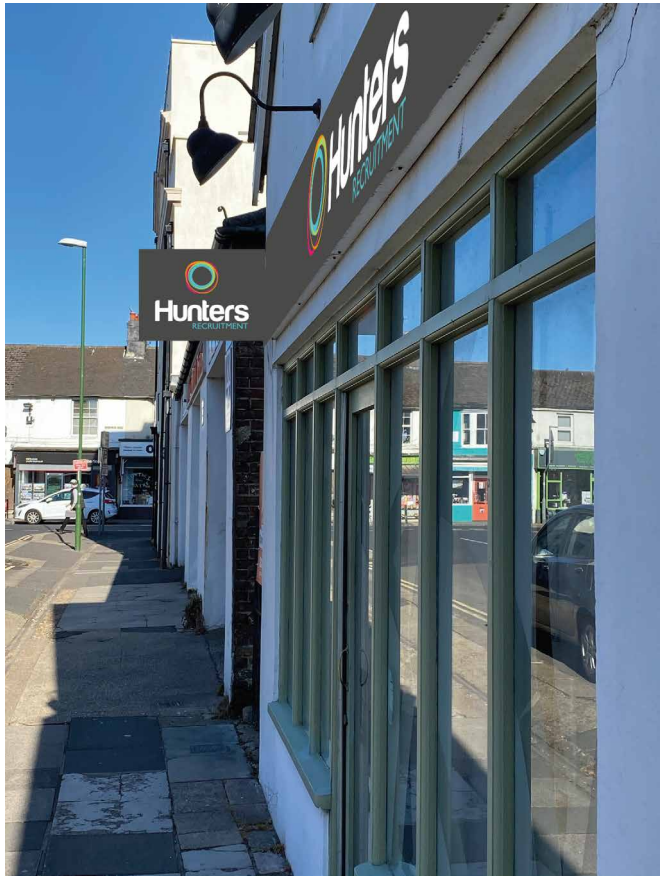

This visual is purely for illustrative purposes only and is not in any way deemed as accurate. Photographs are susceptible to distortion and beyond our control. The Sussex Sign Company cannot be held responsible for the production of an item based upon an artist's impression.

item 2 - Projection Sign

Sign Description

To produce and supply a illuminated projection sign, powder coated RAL Grey (TBC) made from a folded aluminium tray with fret cut detail. Illuminated using internal LED's with fret cut acrylic to face. With double-sided detail.

Size: 750mm x 550mm x 100mm deep return.

Internally illuminated.
Static illumination
Illuminiance Levels: 380cd/m2

Height from ground floor to underside of sign - 2400mm

Quantity required 1

From supplied artwork

Client: Hunters Recuitment


File No: 50365_V3

Designer: Pippa / Andy

Date: 26.05.2021

RAL dark grey TBC	metamark M7-100 white	Commerical Vinyl - REF TBC
Commerical Vinyl - REF TBC	Commerical Vinyl - REF TBC	Commerical Vinyl - REF TBC

GLOSS

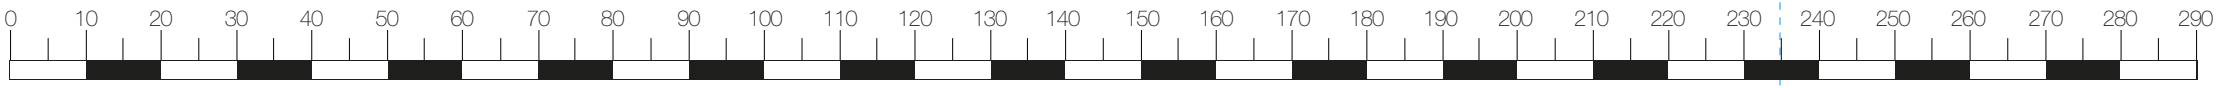

1:10 - SCALE BAR