
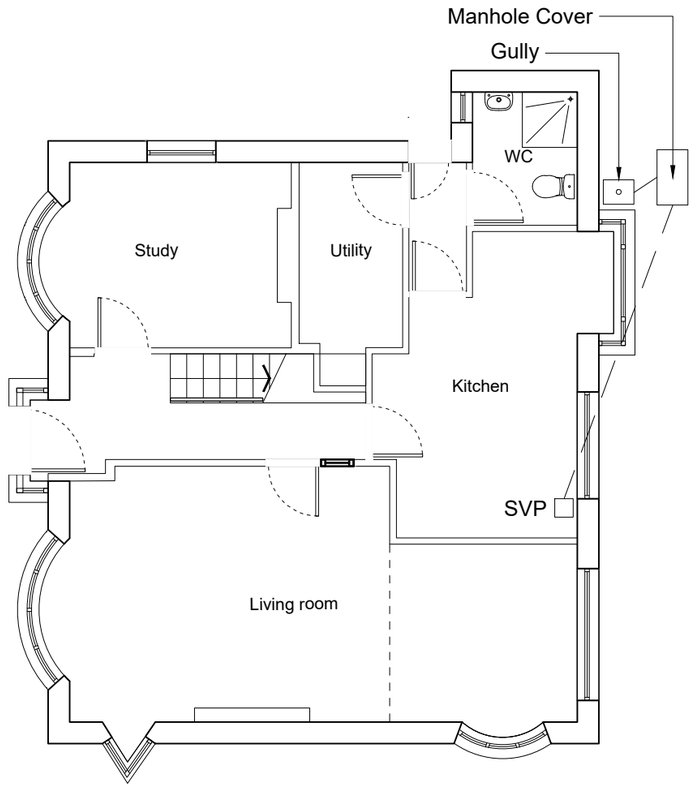


01 Existing Ground Floor Plan
Scale - 1:100

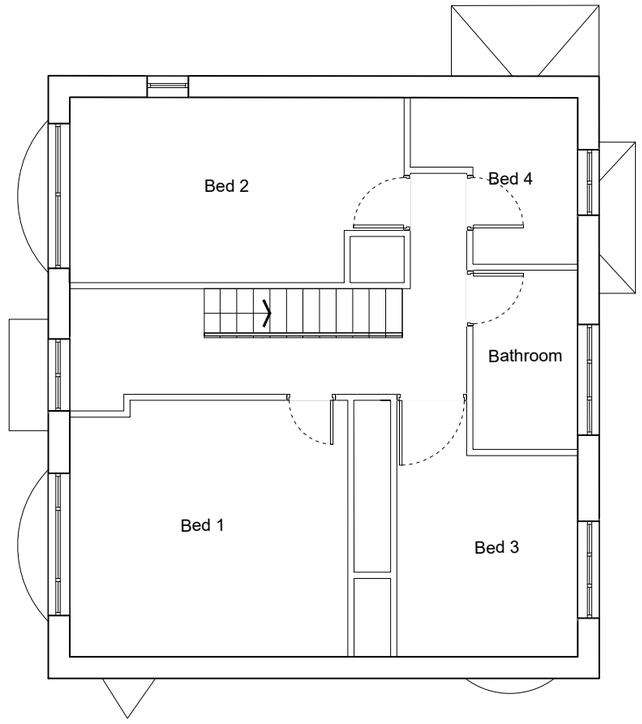

02 Existing First Floor Plan
Scale - 1:100

00 Existing Floor Plans
Scale - 1:100

0 1 2 3 4 5m
Scale 1:100

Location Plan

Rev.	Des.	By	Date	Ch.
B	Manhole cover moved	LXV	24.07.23	TNT
A	Drawing number changed, window added to existing bathroom and study at ground floor	LXV	02.06.23	TNT

A3

Client:

Project: The Ravens
Job No.: orag
Title: Existing Floor Plans
Scale: 1:100 @A3
Status:
Drawn By: LXV
Date: 24.07.23
Checked By: TNT
Drawing No: SK_100
Revision: Rev B

PLANNING

Contractor must verify all dimensions on site before commencing any work or shop drawings. If this drawing exceeds the quantities taken in any way the Architects are to be informed before the work is initiated. Only figured dimensions to be taken from this drawing. Do not scale off this drawing. Drawings based on Ordnance Survey and / or existing record drawings - design and drawing content subject to Site Survey, Structural Survey, Site Investigations, Planning and Statutory Requirements and Approvals. Authorised reproduction from Ordnance Survey Map with permission of the Controller of Her Majesty's Stationery Office. Crown Copyright reserved.