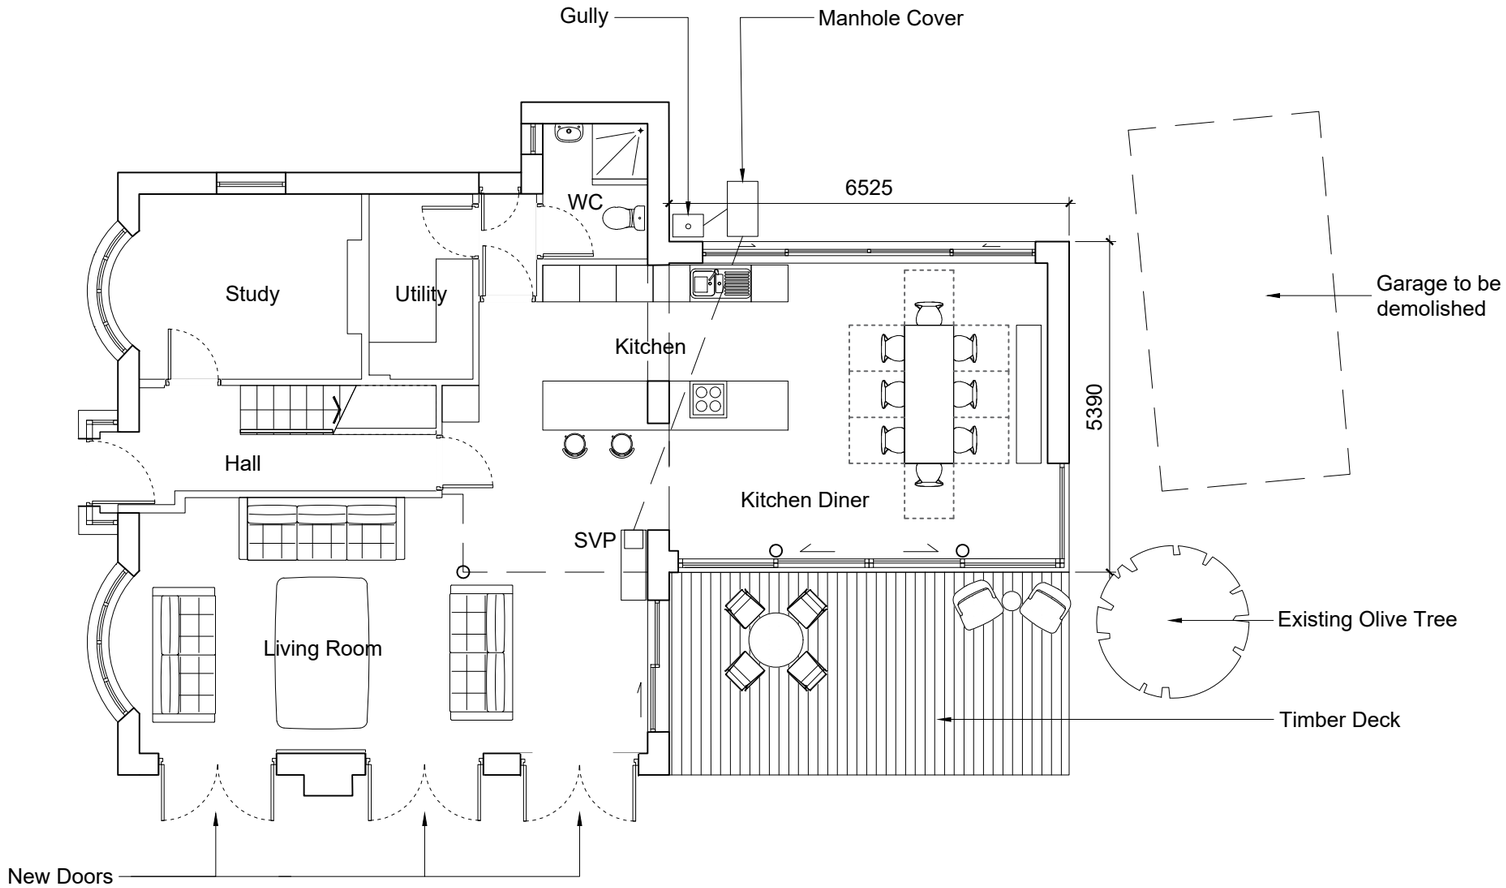


00 Proposed Ground Floor Plan
Scale - 1:100

0 1 2 3 4 5m

Scale 1:100

Location Plan

Rev.	Des.	By	Date	Ch.
C	Changed extension proportions, added sliding windows to kitchen/diner area	LXV	04.08.23	TNT
B	Updated extension design, door added to North Western elevation	LXV	24.07.23	TNT
A	Drawing number changed, window added to existing bathroom and study at ground floor	LXV	02.06.23	TNT

A3

Client:

Project: The Ravens

Job No.: orag

Title: Proposed Ground Floor Plan

Scale: 1:100 @A3

Status:

Drawn By: LXV

Date: 06.11.23

Checked By: TNT

Drawing No: SK_101

Revision: Rev C

PLANNING

Contractor must verify all dimensions on site before commencing any work or shop drawings. If this drawing exceeds the quantities taken in any way the Architects are to be informed before the work is initiated. Only figured dimensions to be taken from this drawing. Do not scale off this drawing Drawings based on Ordnance Survey and / or existing record drawings - design and drawing content subject to Site Survey, Structural Survey, Site Investigations, Planning and Statutory Requirements and Approvals. Authorised reproduction from Ordnance Survey Map with permission of the Controller of Her Majesty's Stationery Office. Crown Copyright reserved.