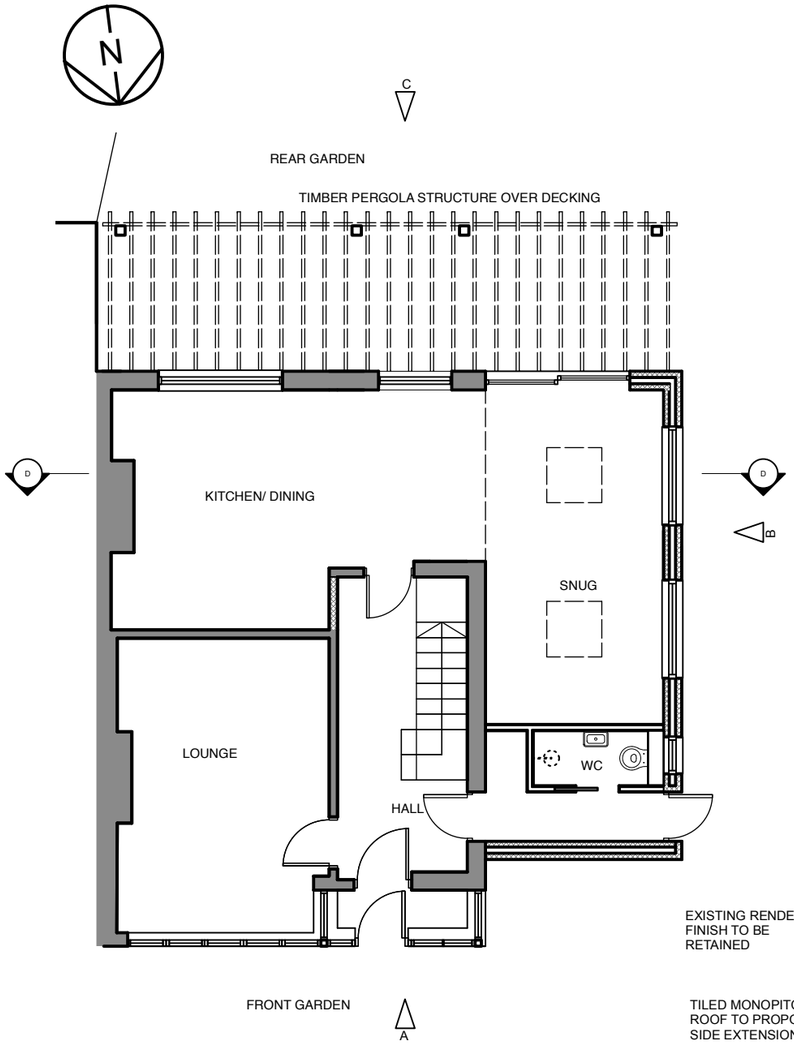

PROPOSED GROUND FLOOR PLAN
SCALE 1:100@A3

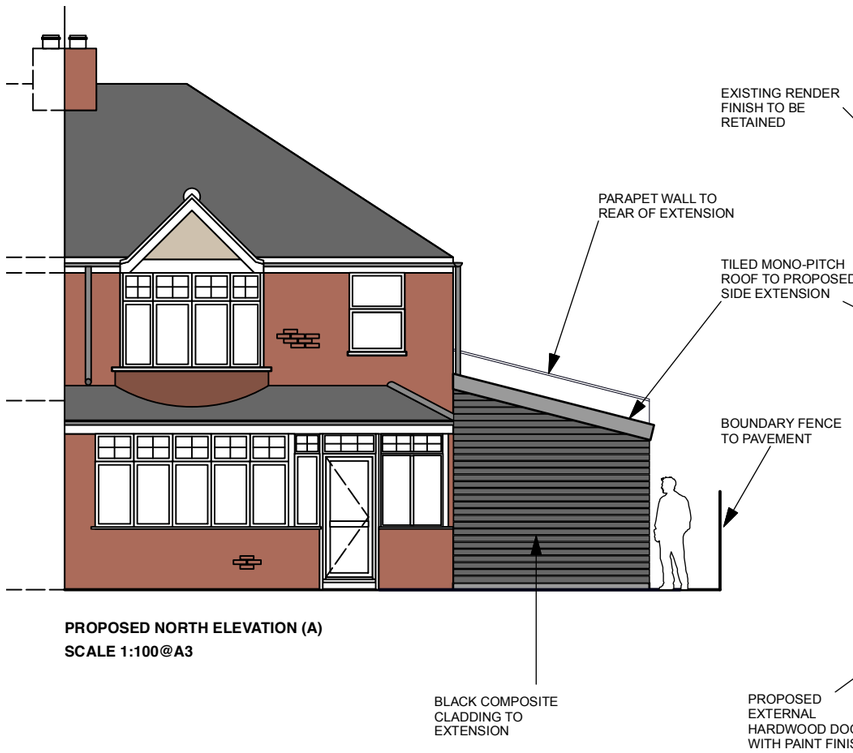

PROPOSED NORTH ELEVATION (A)
SCALE 1:100@A3

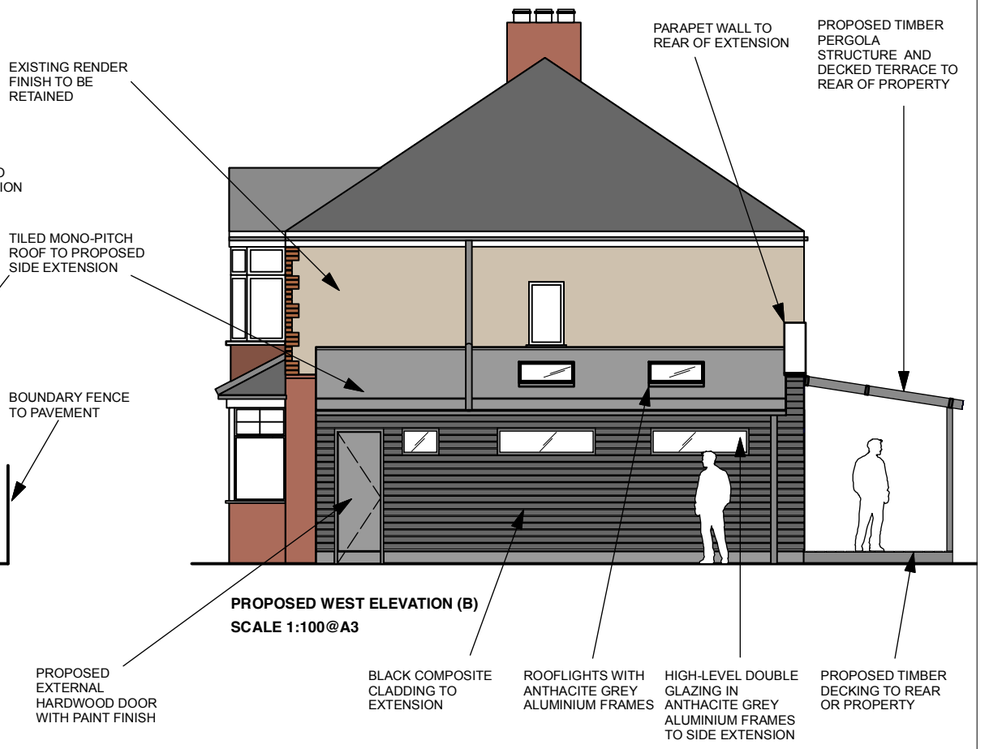

PROPOSED WEST ELEVATION (B)
SCALE 1:100@A3

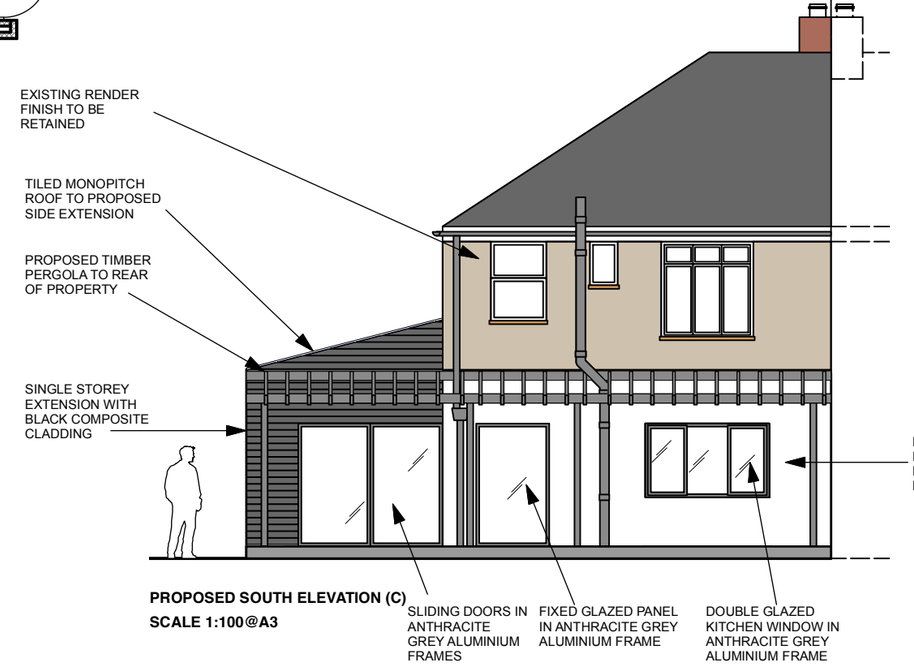

PROPOSED SOUTH ELEVATION (C)
SCALE 1:100@A3

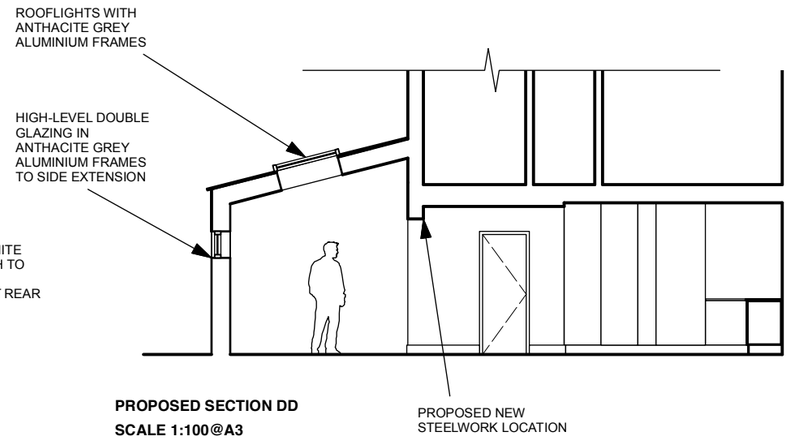

PROPOSED SECTION DD
SCALE 1:100@A3

0m 1m 2m 3m 4m 5m

No alterations to design specifications may be made without prior consent of Born Designers Ltd. Verify all dimensions and contractor to double check before commencing work. This drawing is not to be used for construction and only intended as profile status. All dimensions in mm.

REVISION

A 01.03.2022 REAR PERGOLA STRUCTURE ADDED, UPDATED PLAN WITH EXISTING WINDOW POSITIONS AT FRONT OF HOUSE, REVISED ELEVATION NOTES
B 13.04.2022 REDUCED WIDTH OF EXTENSION AND SET-BACK FROM FRONT ELEVATION. EXTENSION ROOF CHANGED TO FLAT ROOF AS PER PLANNING COMMENTS
B 27.04.2022 REVISED ROOF TO MONO-PITCH AS PER REQUEST FROM PLANNING

DRG STATUS PLANNING

CLIENT	ANDREW WOOD	**DATE**	22.11.2021
PROJECT	35 CRABTREE LANE, LANCING	**SCALE**	1:100@A3
DRG TITLE	PROPOSED PLAN & ELEVATIONS	**DRG No.**	CL01-A2-01
DRAWN BY	LS	**REV**	C