
This drawing is the copyright of Gerald Moore RIBA. The contractor should check all dimensions on site.
No dimensions are to be scaled from this drawing except for planning purposes. It is the contractor's responsibility
to ensure that all works are in compliance with the current statutory requirements.


1:100 @ A3

0 2 4 6 8 10 m

1 3 5 7 9

10000

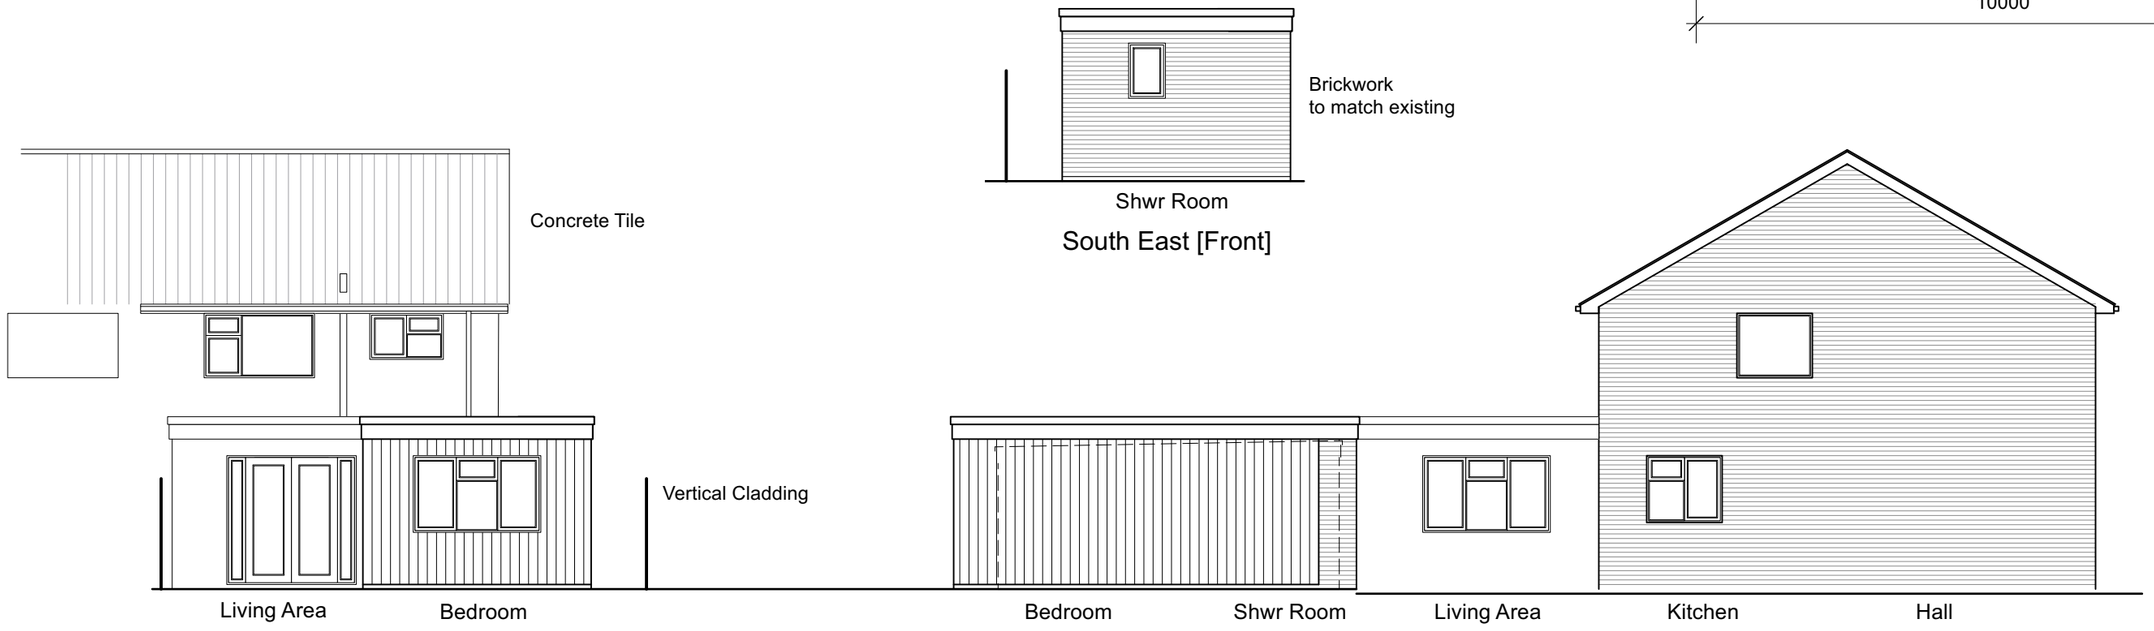

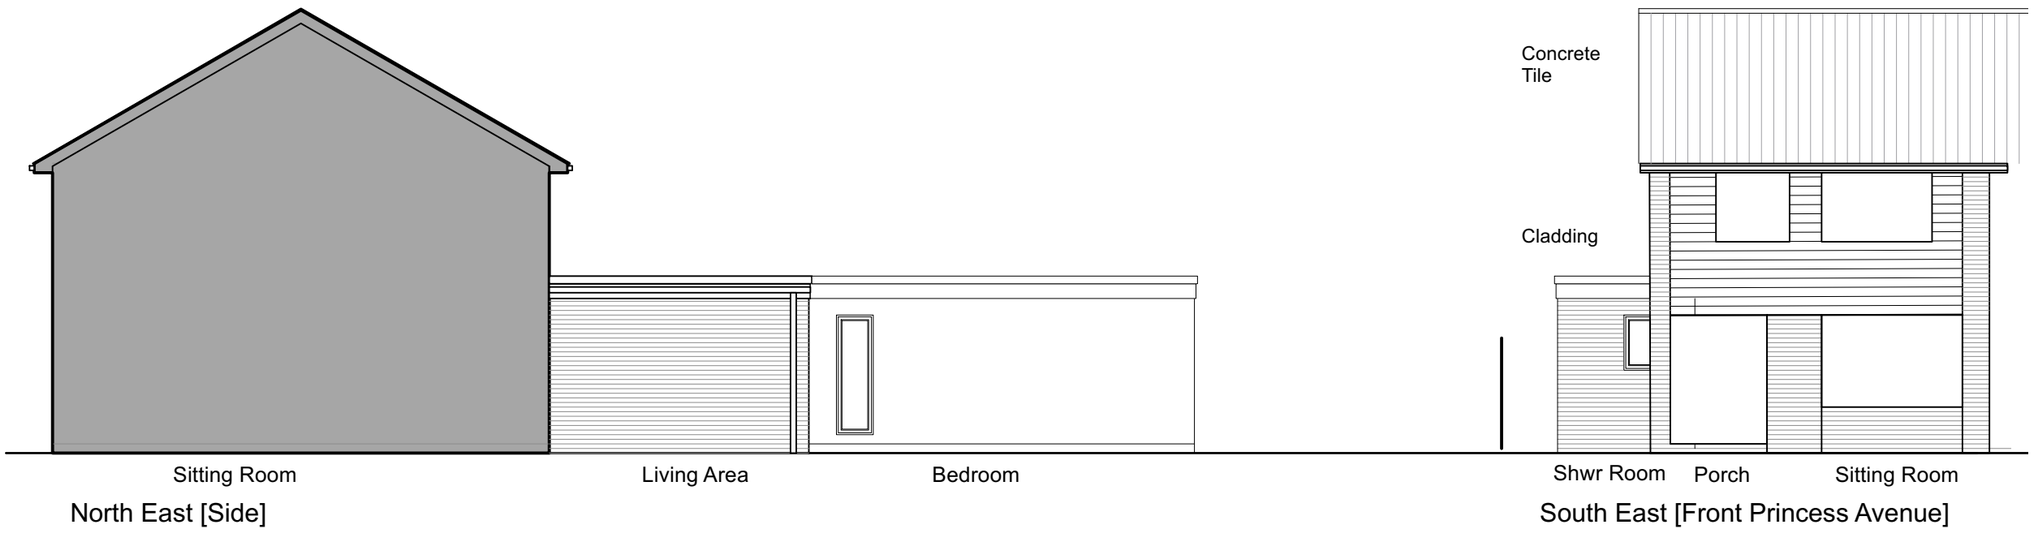

Rev	Date	Amend	Revision
A.	1911	gm	Revised openings and materials

Gerald Moore RIBA. Chartered Architect
1 Exmoor Crescent Worthing West Sussex BN13 2PL
Tel: 01903 609607 Mobile: 07793 00 44 62 e-mail: contact@geraldmooreriba.co.uk

Client: MR J & MRS R DOLAGHAN

Project: 93 PRINCESS AVENUE WORTHING BN13 1AS

Drawing: PROPOSED ELEVATIONS

Drg No: 1847/23/P/03A

Scales: 1:100 **Date:** SEPT 2023

Drawn: gm **Drawing Size:** A3