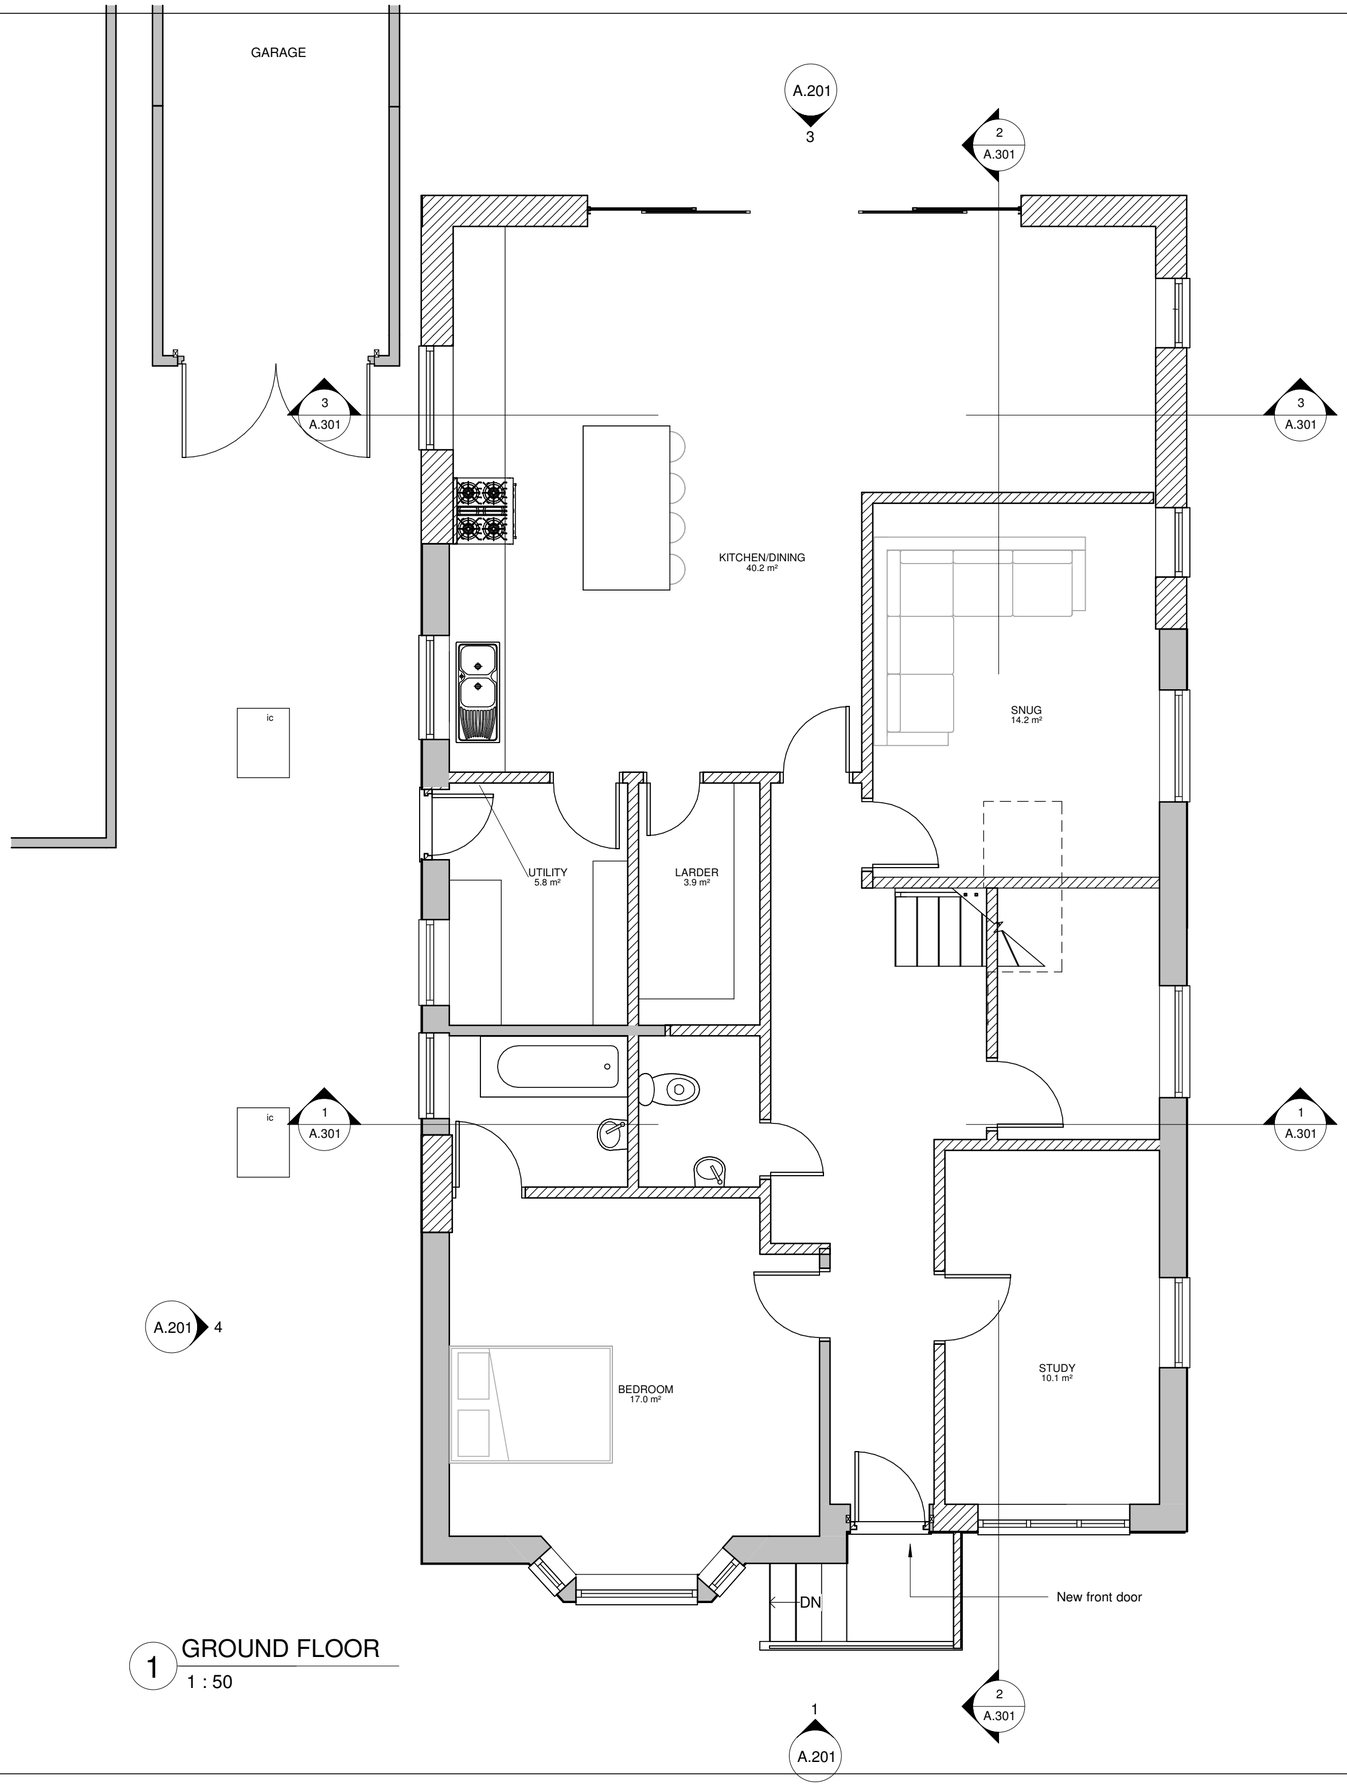


1 GROUND FLOOR
1 : 50

0m 1m 2m 3m 4m 5m

VISUAL SCALE 1:50 @ A2

Rev	Description	Date

KRONA DESIGN
ARCHITECTURE AND INTERIOR DESIGN

4 Union Place | Worthing | BN11 1LG
info@kronadesign.co.uk
kronadesign.co.uk
01903 256150

PROJECT
Development & Annex

ADDRESS
42 Pines Avenue
Worthing

TITLE
Proposed Ground Floor

CLIENT
Mr & Mrs Peckham

DRAWN	STATUS	DATE
JLB	Design	11/08/25

SCALE (@ A2)	PROJECT NUMBER
1 : 50	KD.1734

DRAWING NUMBER	REV
A.101	C

© KRONA DESIGN