

0m 2m 4m 6m 8m 10m

VISUAL SCALE 1:100 @ A2

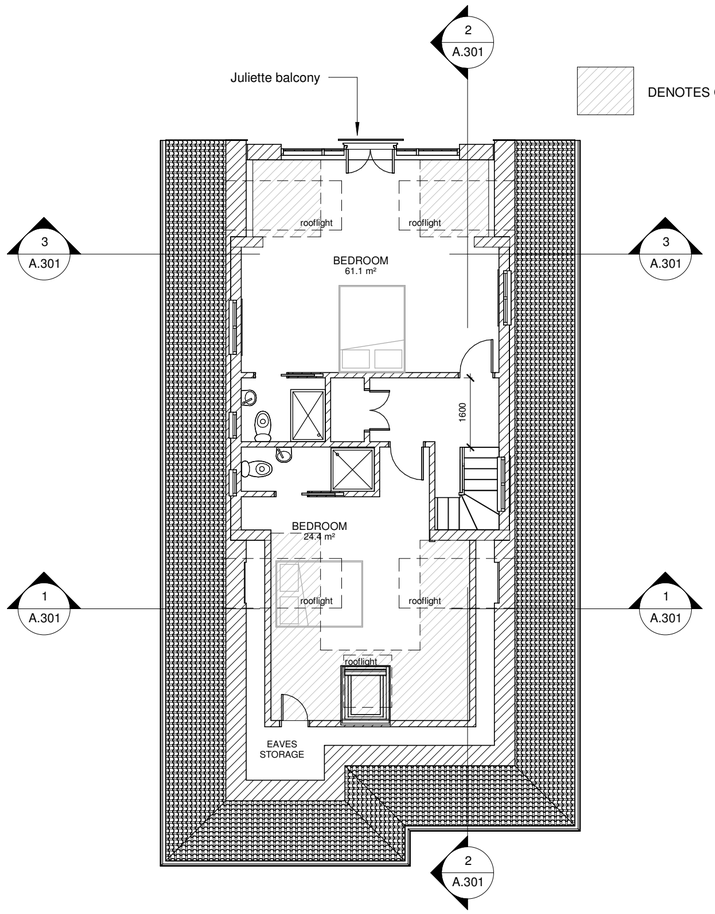

1 FIRST FLOOR
1 : 100

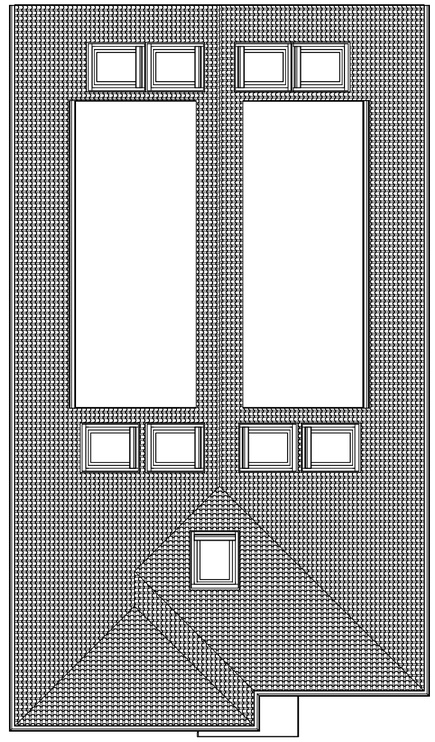

2 ROOF PLAN
1 : 100

Rev	Description	Date

KRONA DESIGN
ARCHITECTURE AND INTERIOR DESIGN

4 Union Place | Worthing | BN11 1LG
info@kronadesign.co.uk
kronadesign.co.uk
01903 256150

PROJECT
Development & Annex

ADDRESS
42 Pines Avenue
Worthing

TITLE
Proposed Plans

CLIENT
Mr & Mrs Peckham

DRAWN	STATUS	DATE
JLB	Design	11/08/25

SCALE (@ A2)	PROJECT NUMBER
1 : 100	KD.1734

DRAWING NUMBER	REV
A.102	C

© KRONA DESIGN